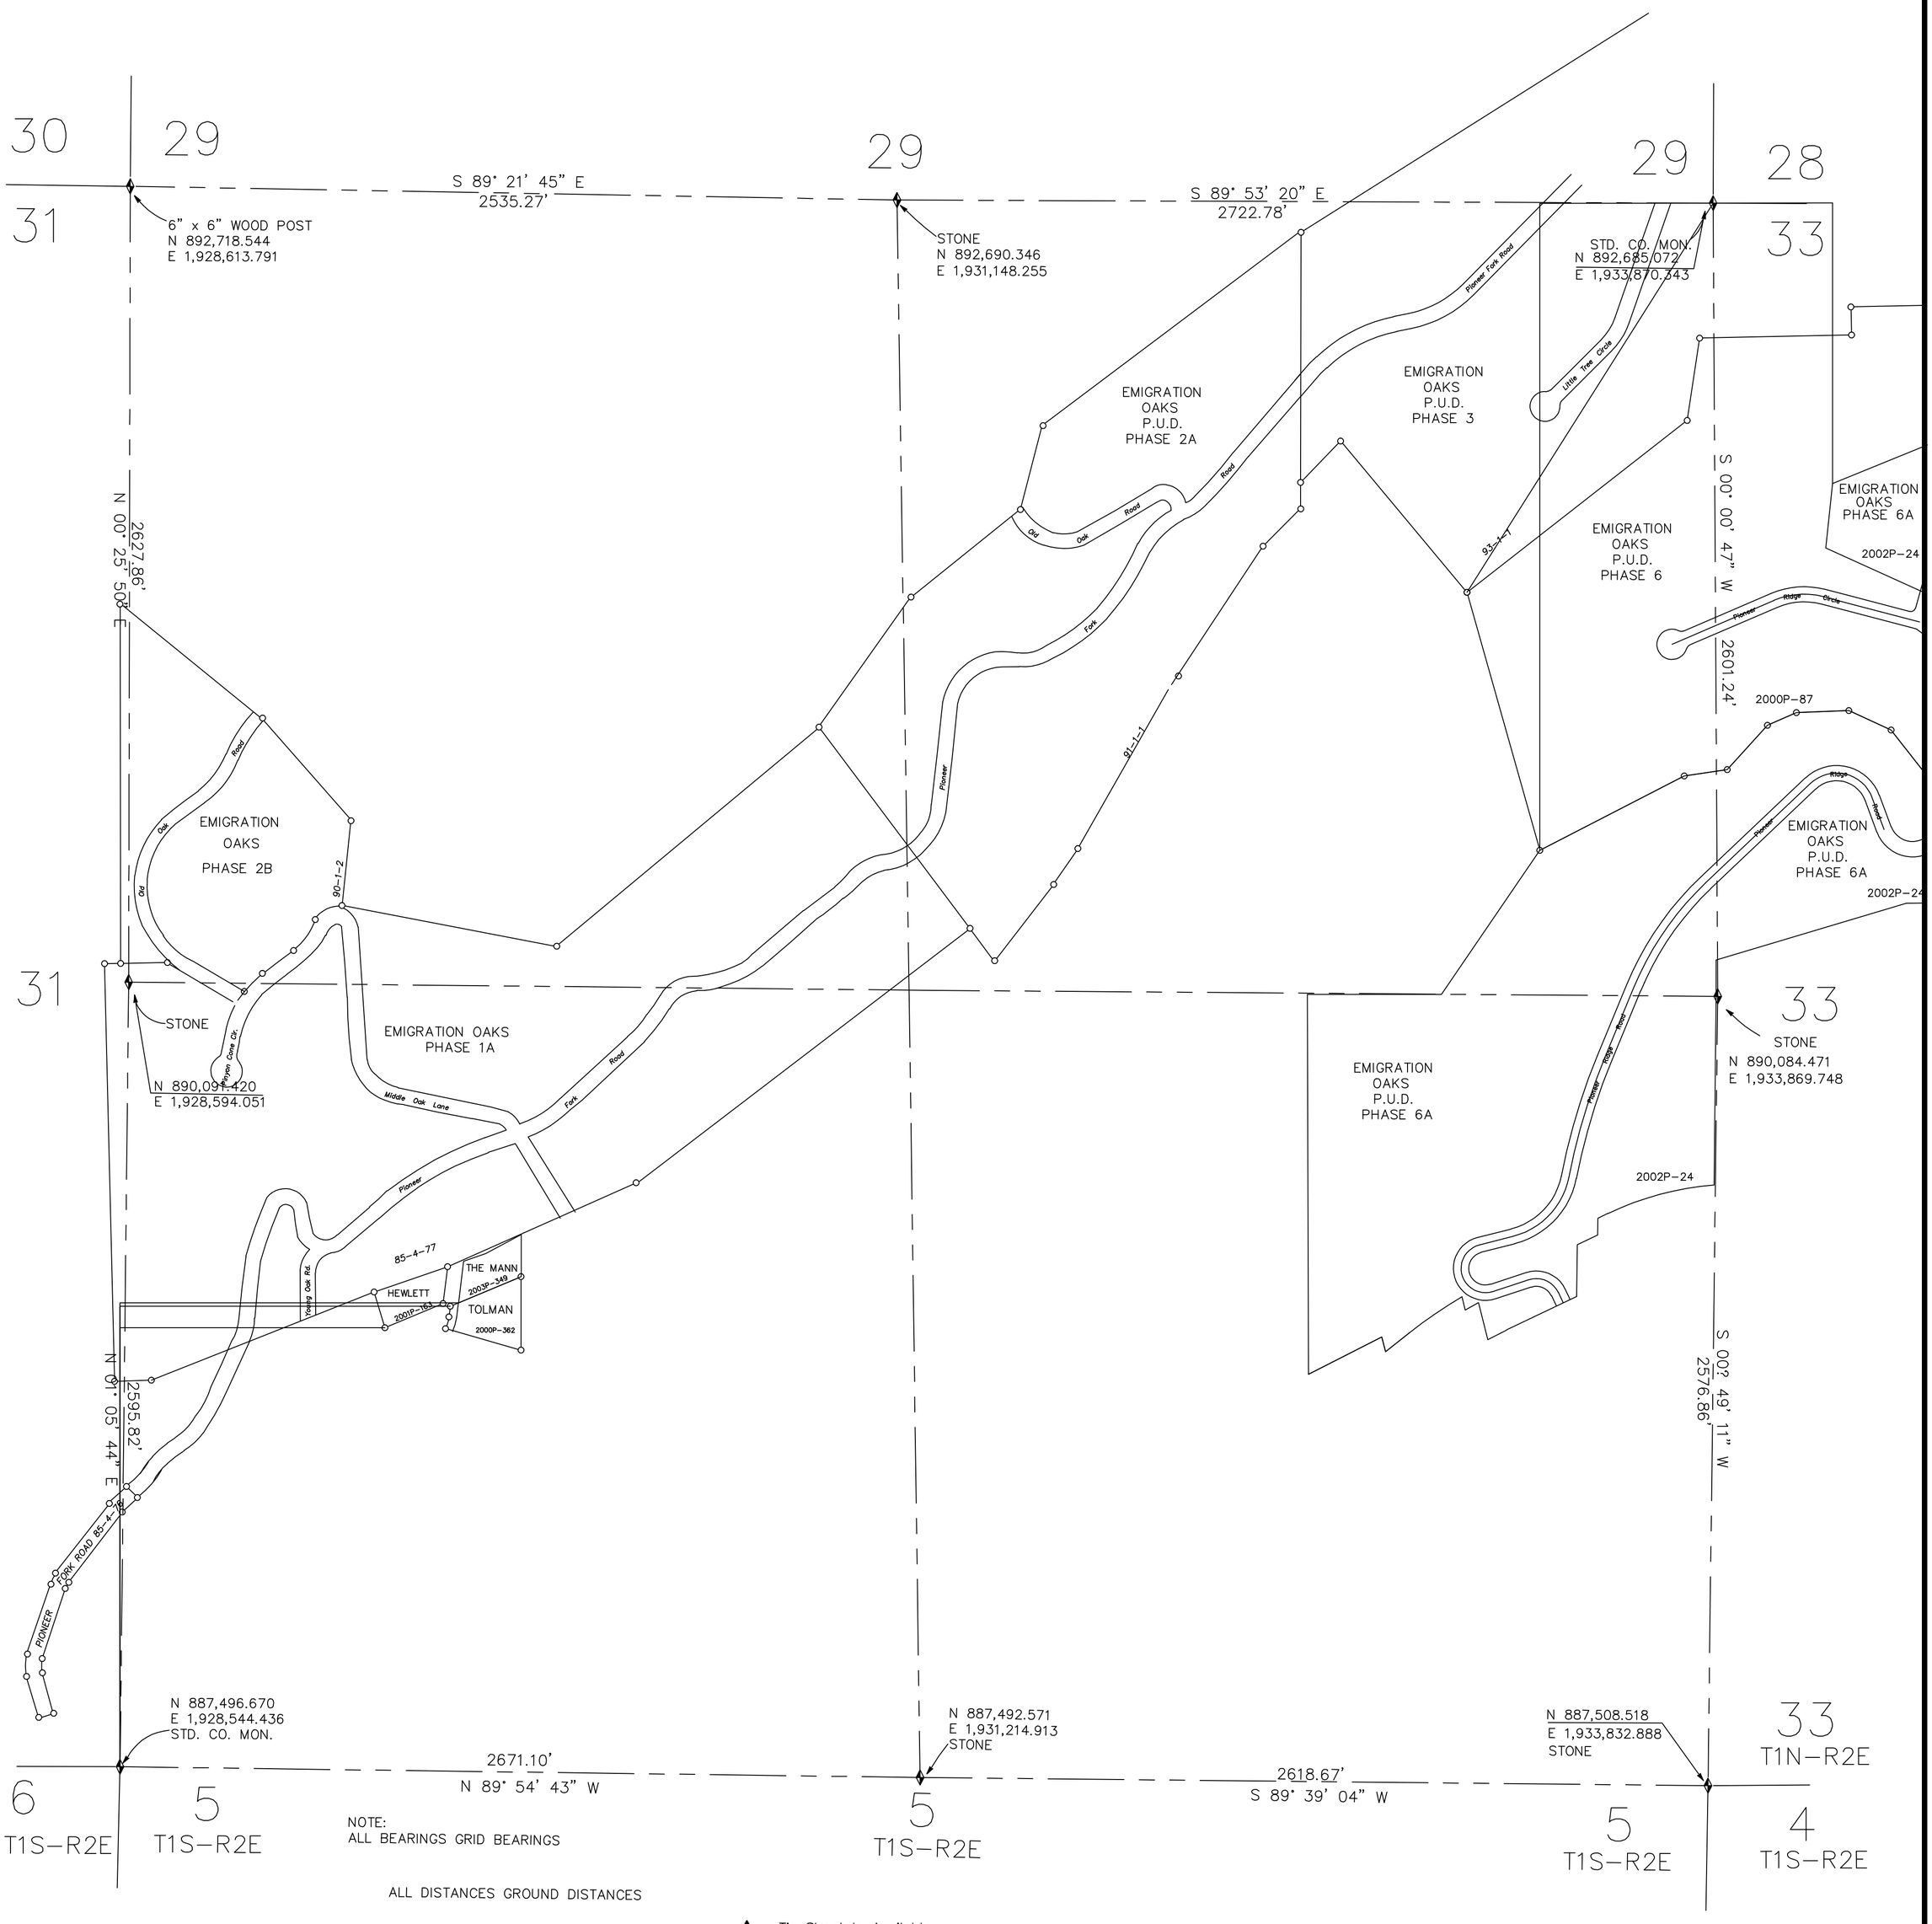

NOTE:
ALL BEARINGS GRID BEARINGS

ALL DISTANCES GROUND DISTANCES

★ —Tie Sheet Is Available

◿ —Designates S.L. County Surveyor's File No.

▱ —Designates S.L. County Recorder's File No.

REVISIONS			
NO.	DATE	DESCRIPTION OF REVISION	INITIAL
1	9-7-93	Update 1993 Subdivisions	LJP
2	1-31-95	Insert Notice	LJP
3	4-03-95	Rubber Sheeted	SW
4	10-7-98	Change S.L. Co. Surveyor-Vaughn E. Butler	PPM
5	10-7-98	Standardize Layer Colors	PPM
6	7-12-00	Emigration Oaks Phase 6	PSB
7	1-24-01	Tolman Subdivision	PSB
8	7-25-01	Hewlett Subdivision	PSB
9	3-7-02	Emigration Oaks Phase 6A Subdivision	PSB
10	12-23-03	The Mann Subdivision	PSB
11	11-15-07	Change S.L. Co. Surveyor-Reid J. Demman	MSK

N O T I C E

THE VALUES SHOWN HEREON REFERENCE THIS PLAT ONLY. ADJACENT AREA REFERENCE PLATS MAY SHOW DIFFERENT VALUES FOR IDENTICAL LINES.
A.R.P. VALUES HAVE BEEN GATHERED OVER A NUMBER OF YEARS, USING A VARIETY OF EQUIPMENT WITH VARING DEGREES OF ACCURACY. ALL INFORMATION SHOWN IS FOR REFERENCE ONLY AND SHOULD BE FIELD VERIFIED. COPIES OF FIELD TRAVERSES ARE AVAILABLE FOR MOST SECTIONS.
STATE PLANE COORDINATES ARE ALSO AVAILABLE FOR SOME SECTIONS.
PLEASE CHECK WITH STAFF.

SEC. 32

T1N-R2E

AREA REFERENCE PLAT

PREPARED BY THE OFFICE OF
THE SALT LAKE COUNTY SURVEYOR

SCALE 1" = 300'

REID J. DEMMAN

SALT LAKE COUNTY SURVEYOR

Date Converted - 09/10/92

32-T1N-R2E

SALT LAKE COUNTY
GEOGRAPHIC INFORMATION SYSTEM
©1992

32-T1N-R2E