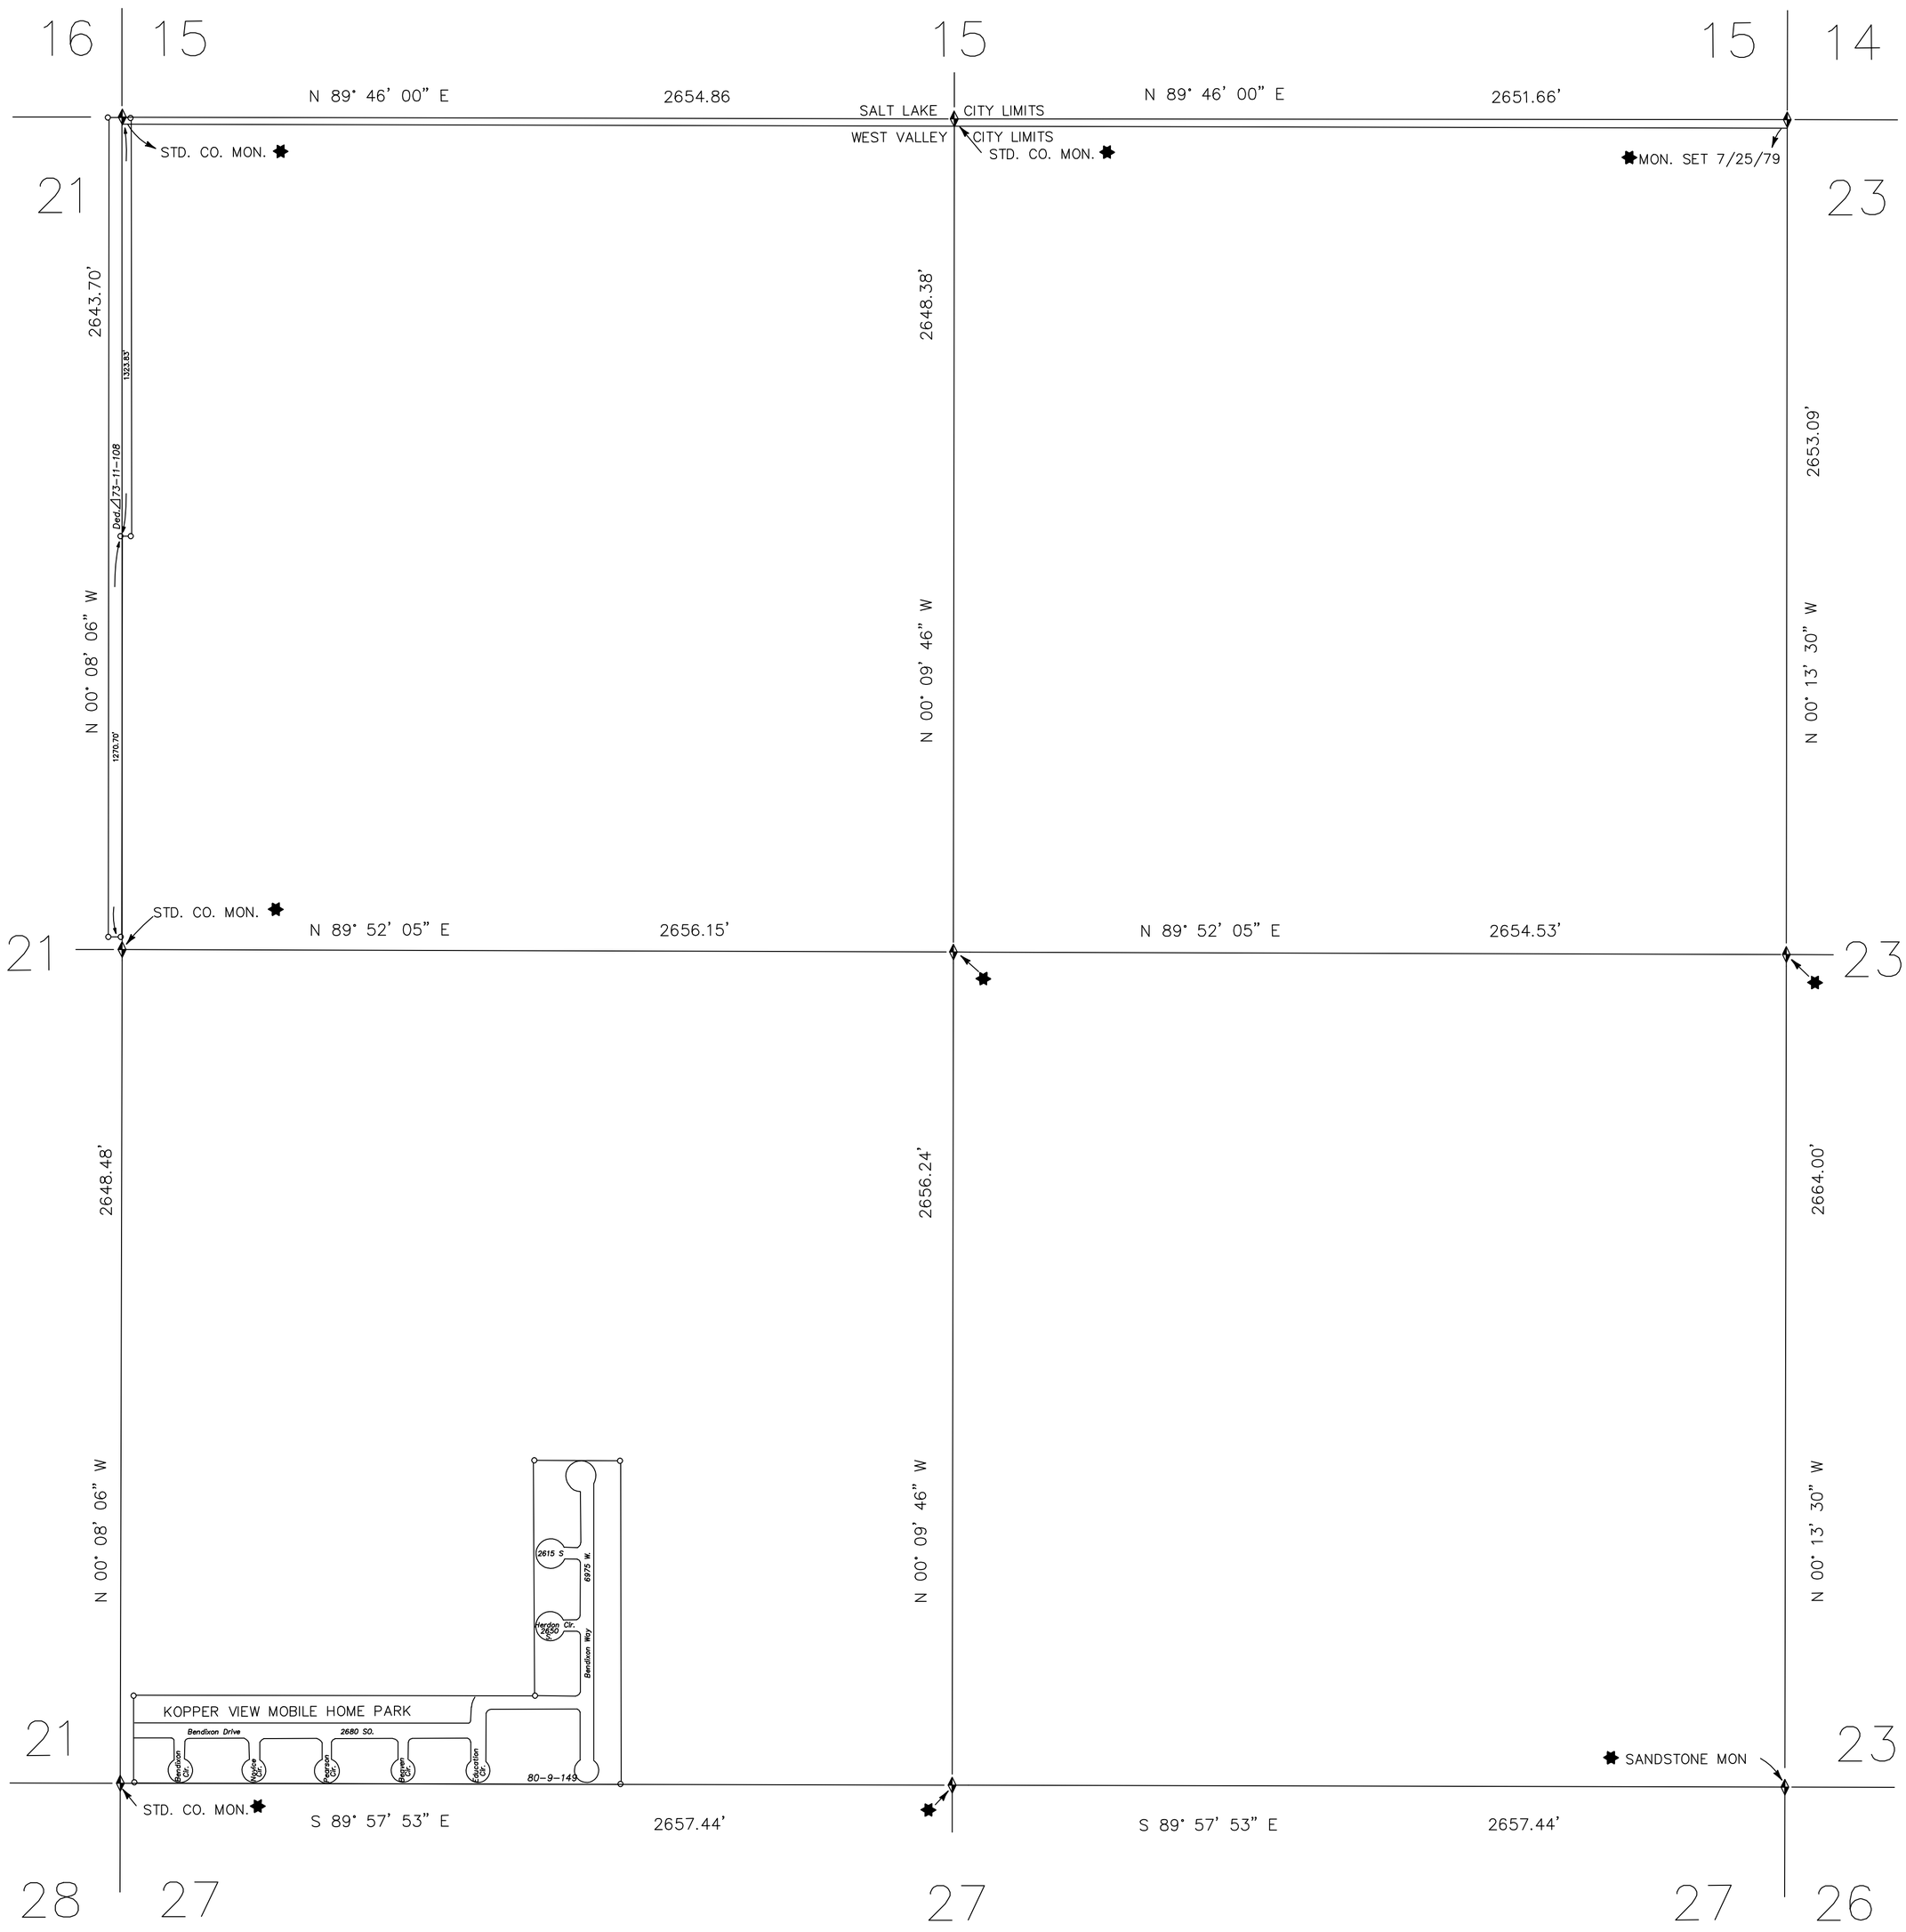

—NOTICE—
The values shown along section lines reference this plat only. Adjacent reference plats may show different values for identical lines. Please check with clerk.

SEC. 22
T1S-R2W
AREA REFERENCE PLAT

· —Tie Sheet Is Available
⊿ —Designates S.L. County Surveyor's File No.
▱ —Designates S.L. County Recorder's File No.

REVISIONS			
NO.	DATE	DESCRIPTION OF REVISION	INITIAL
1	1-31-95	Insert Notice	LJP
2	3-27-95	Best Fit	SW
3	11-19-07	Changed Surveyor to Reid J. Demman	MSK

Date Converted —06/26/92

PREPARED BY THE OFFICE OF
THE SALT LAKE COUNTY SURVEYOR

REID J. DEMMAN

SALT LAKE COUNTY SURVEYOR

SCALE 1" = 300'

SALT LAKE COUNTY
GEOGRAPHIC INFORMATION SYSTEM
©1992

22-T1S-R2W

22-T1S-R2W