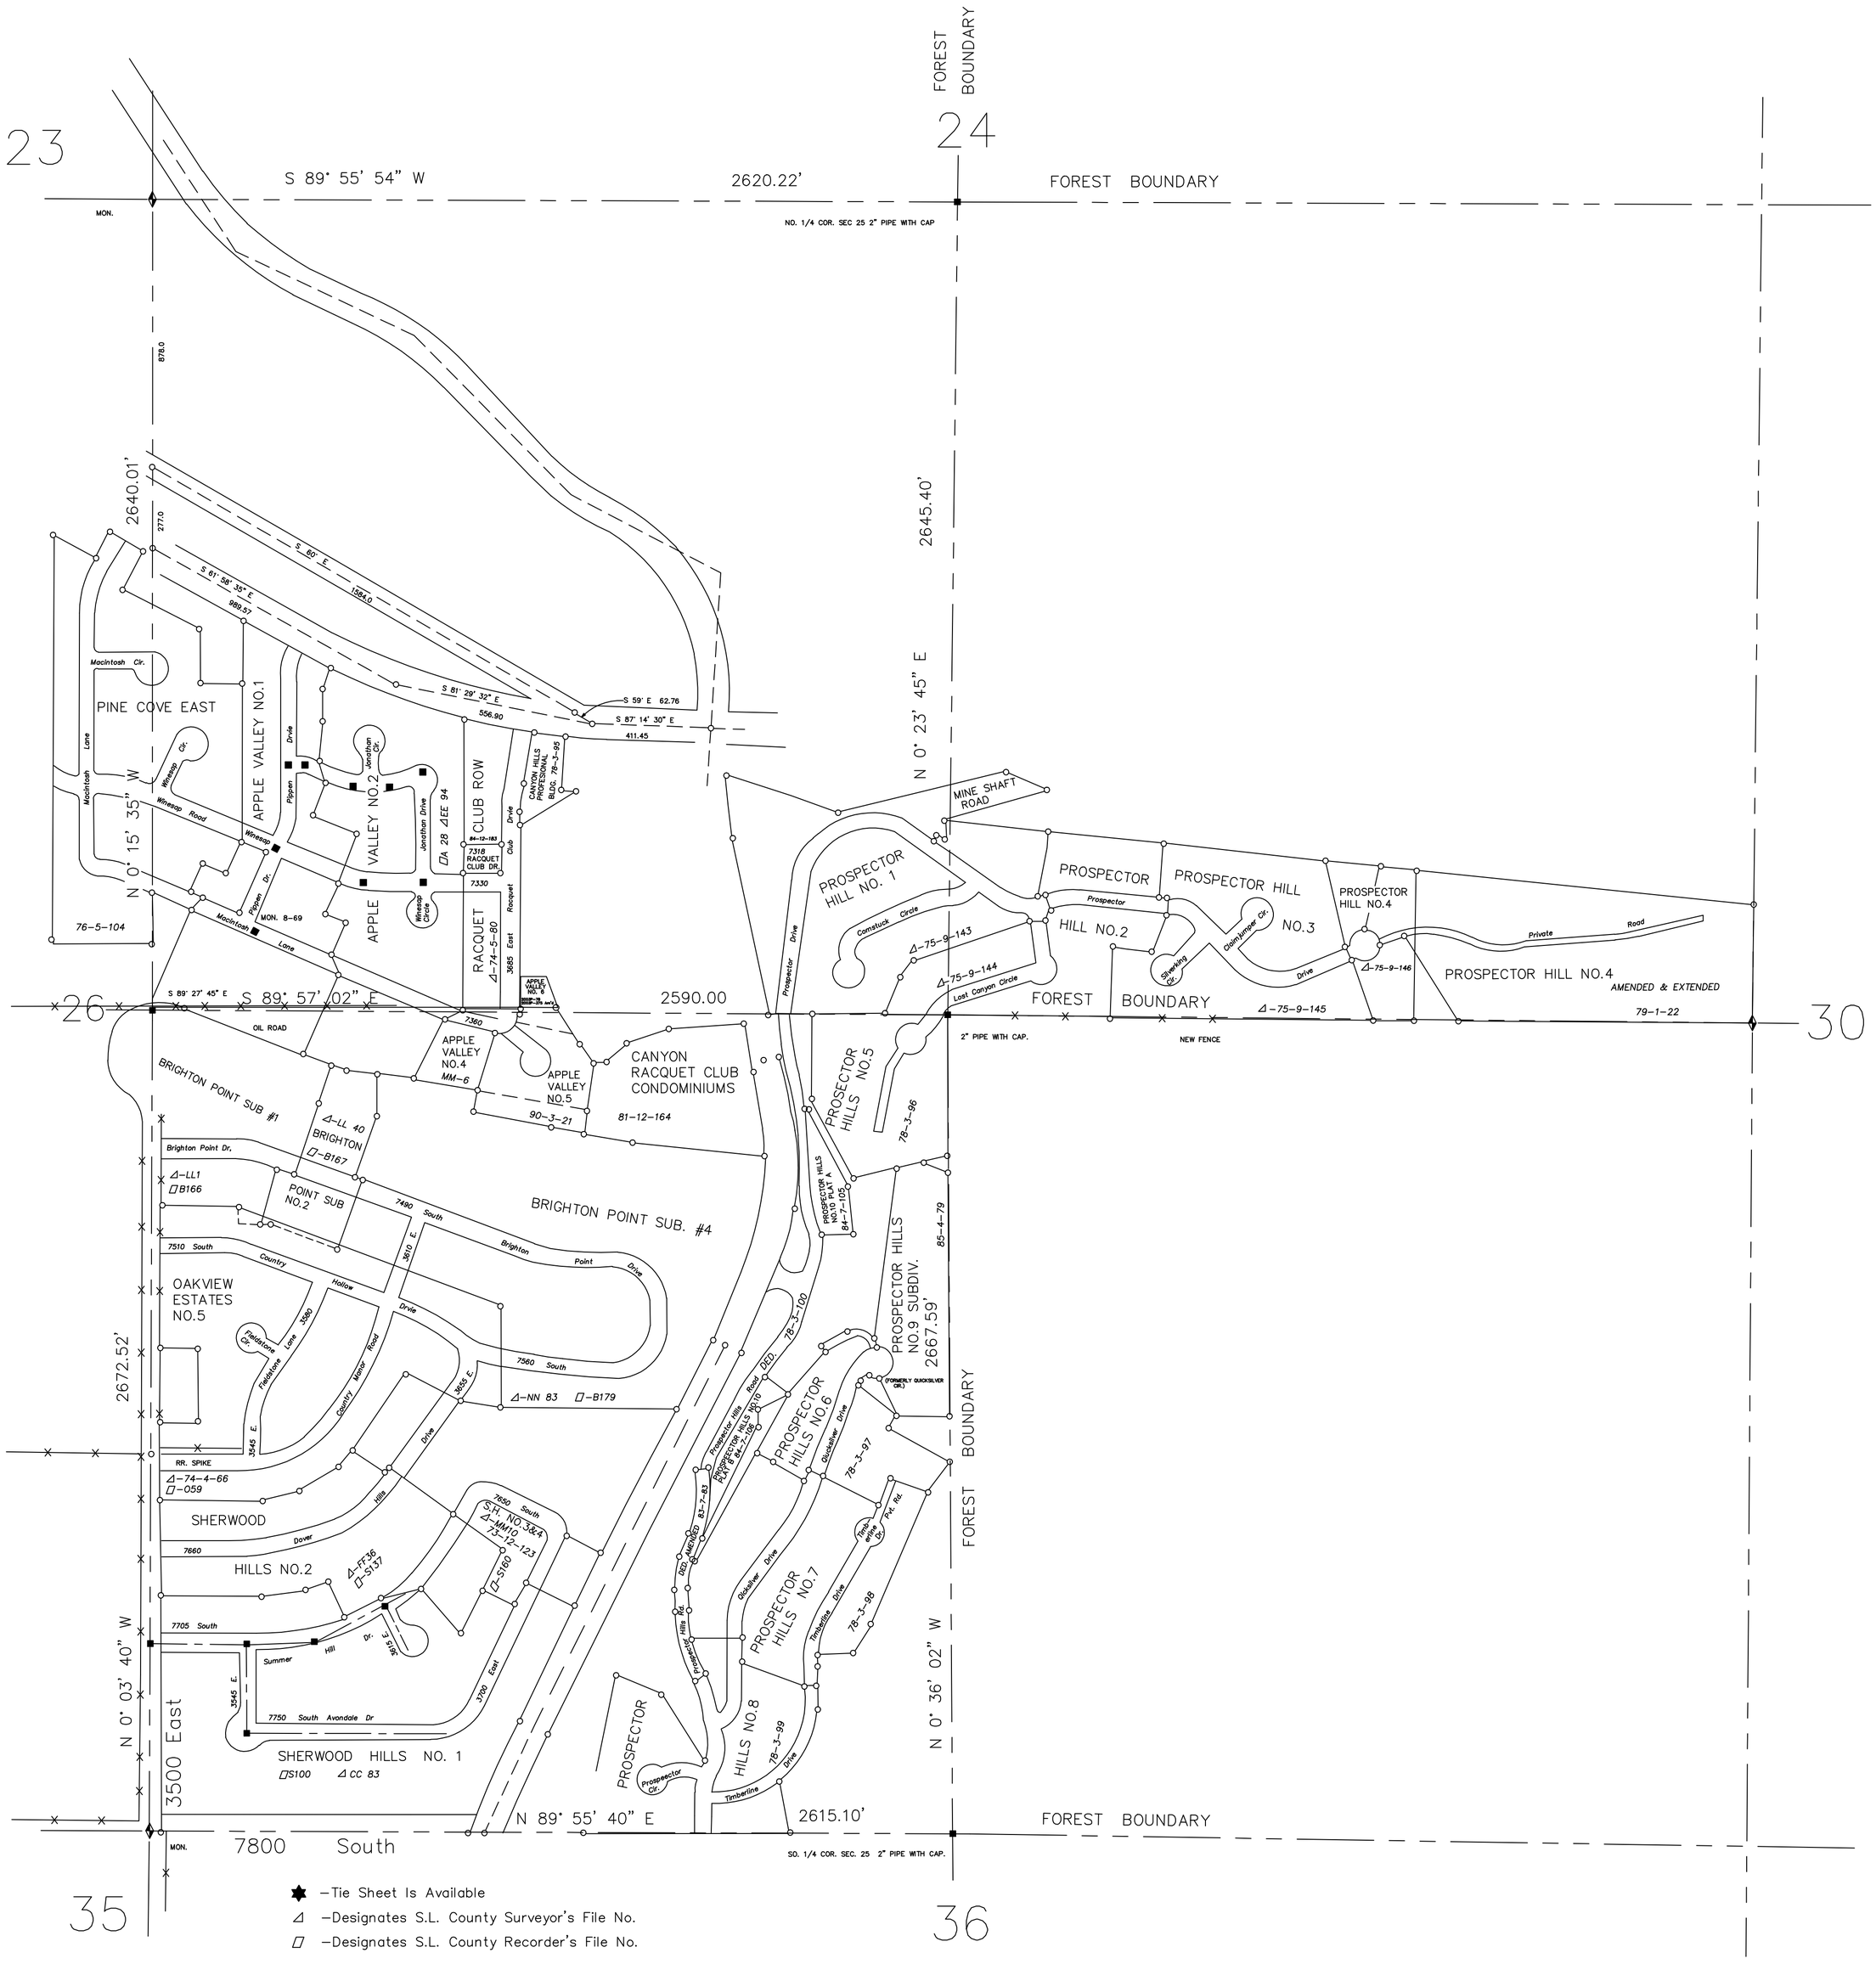

★ —Tie Sheet Is Available
Δ —Designates S.L. County Surveyor's File No.
□ —Designates S.L. County Recorder's File No.

REVISIONS			
NO.	DATE	DESCRIPTION OF REVISION	INITIAL
1	3-13-95	Rubber Sheeted	SW
2	6-2-03	Apple Valley #6	PSB
3	1-12-04	Apple Valley #6 Amended	PSB
4	11-19-07	Changed Surveyor to Reid J. Demman	MSK

SEC. 25
T2S-R1E
AREA REFERENCE PLAT

PREPARED BY THE OFFICE OF
THE SALT LAKE COUNTY SURVEYOR

REID J. DEMMAN
SALT LAKE COUNTY SURVEYOR

SCALE 1" = 300'

Date Converted - 10/01/92

SALT LAKE COUNTY
GEOGRAPHIC INFORMATION SYSTEM
©1992

25-T2S-R1E

25-T2S-R1E