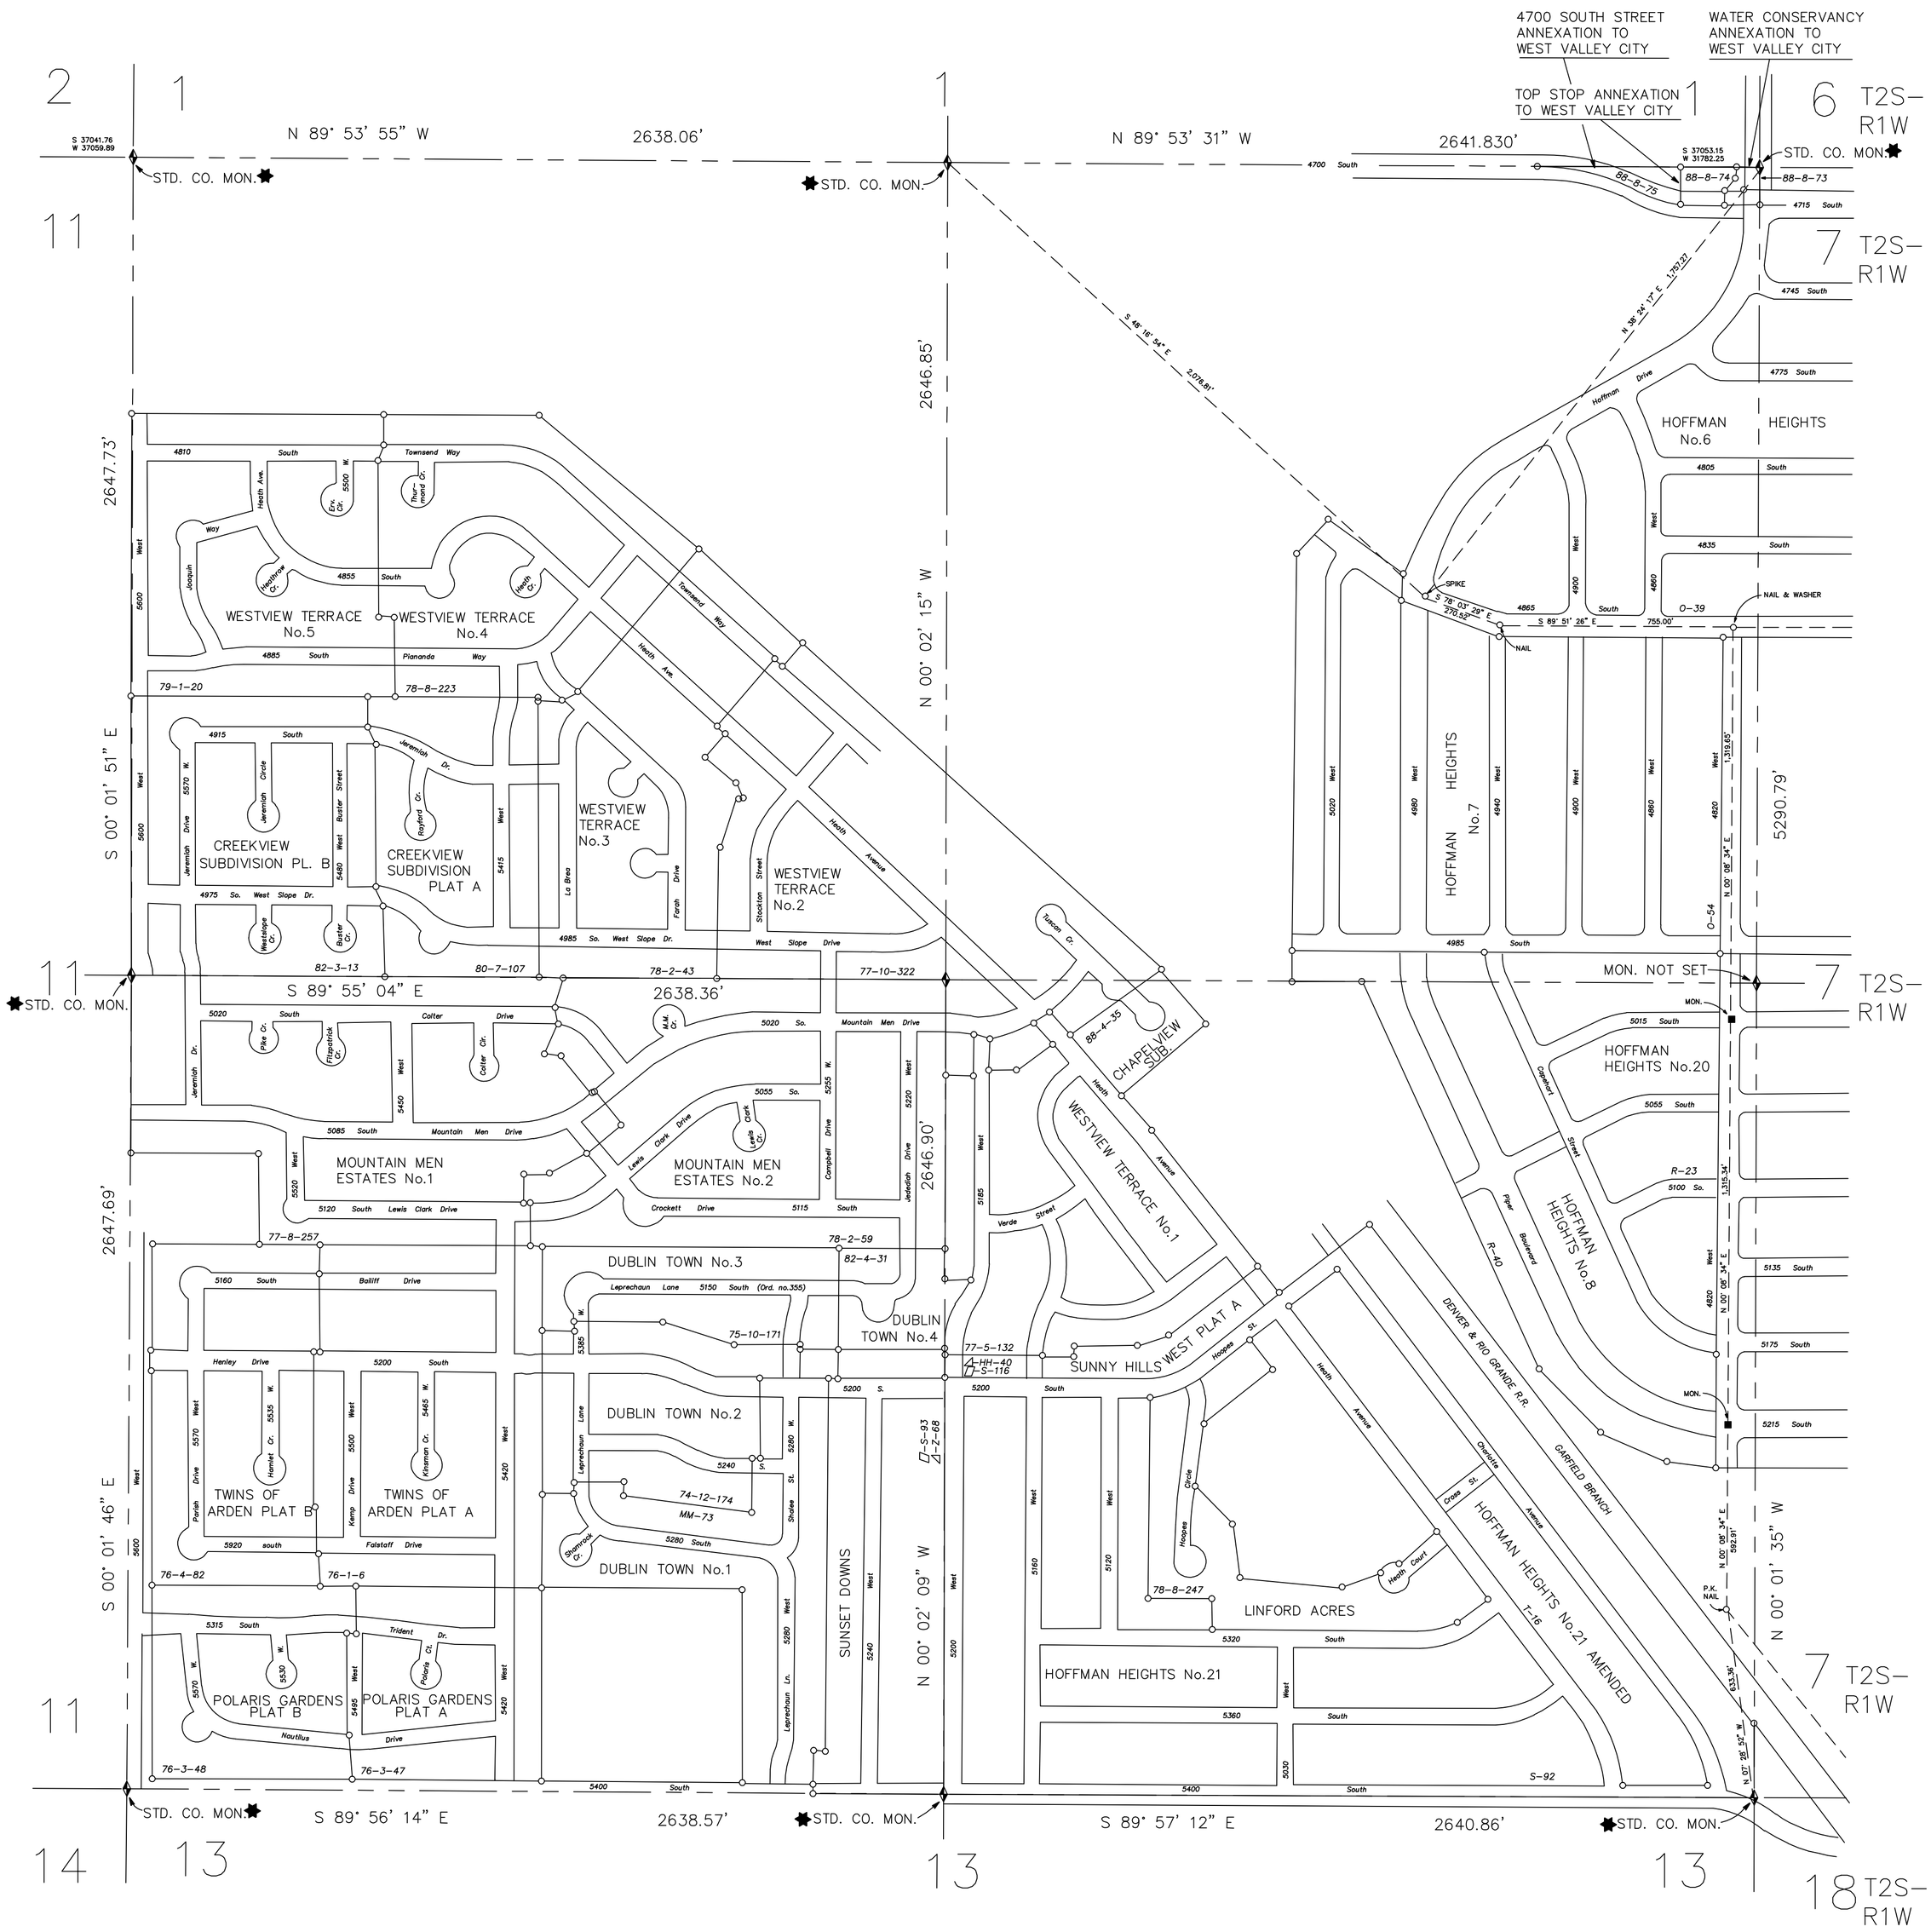


## NOTICE

THE VALUES SHOWN HEREON REFERENCE THIS PLAT ONLY. ADJACENT AREA REFERENCE PLATS MAY SHOW DIFFERENT VALUES FOR IDENTICAL LINES.
A.R.P. VALUES HAVE BEEN GATHERED OVER A NUMBER OF YEARS, USING A VARIETY OF EQUIPMENT WITH VARING DEGREES OF ACCURACY. ALL INFORMATION SHOWN IS FOR REFERENCE ONLY AND SHOULD BE FIELD VERIFIED. COPIES OF FIELD TRAVERSES ARE AVAILABLE FOR MOST SECTIONS.
STATE PLANE COORDINATES ARE ALSO AVAILABLE FOR SOME SECTIONS.
PLEASE CHECK WITH STAFF.

# SEC. 12

# T2S-R2W

★ –Tie Sheet Is Available
◿ –Designates S.L. County Surveyor's File No.
▱ –Designates S.L. County Recorder's File No.

| REVISIONS | | | |
|---|---|---|---|
| NO. | DATE | DESCRIPTION OF REVISION | INITIAL |
| 1 | 3-23-95 | Rubber Sheeted | SW |
| 2 | 4-16-96 | S.L.Co. Surveyor – Vaughn E. Butler | BJB |
| 3 | 1-29-01 | Add Notice and format bearings | PSB |
| 4 | 11-19-07 | S.L.Co. Surveyor – Reid J. Demman | MSK |

Date Converted – 07/31/92

# AREA REFERENCE PLAT

PREPARED BY THE OFFICE OF
THE SALT LAKE COUNTY SURVEYOR

SCALE 1" = 300'

## REID J. DEMMAN

SALT LAKE COUNTY SURVEYOR

SALT LAKE COUNTY
GEOGRAPHIC INFORMATION SYSTEM
©1992

12-T2S-R2W

12-T2S-R2W