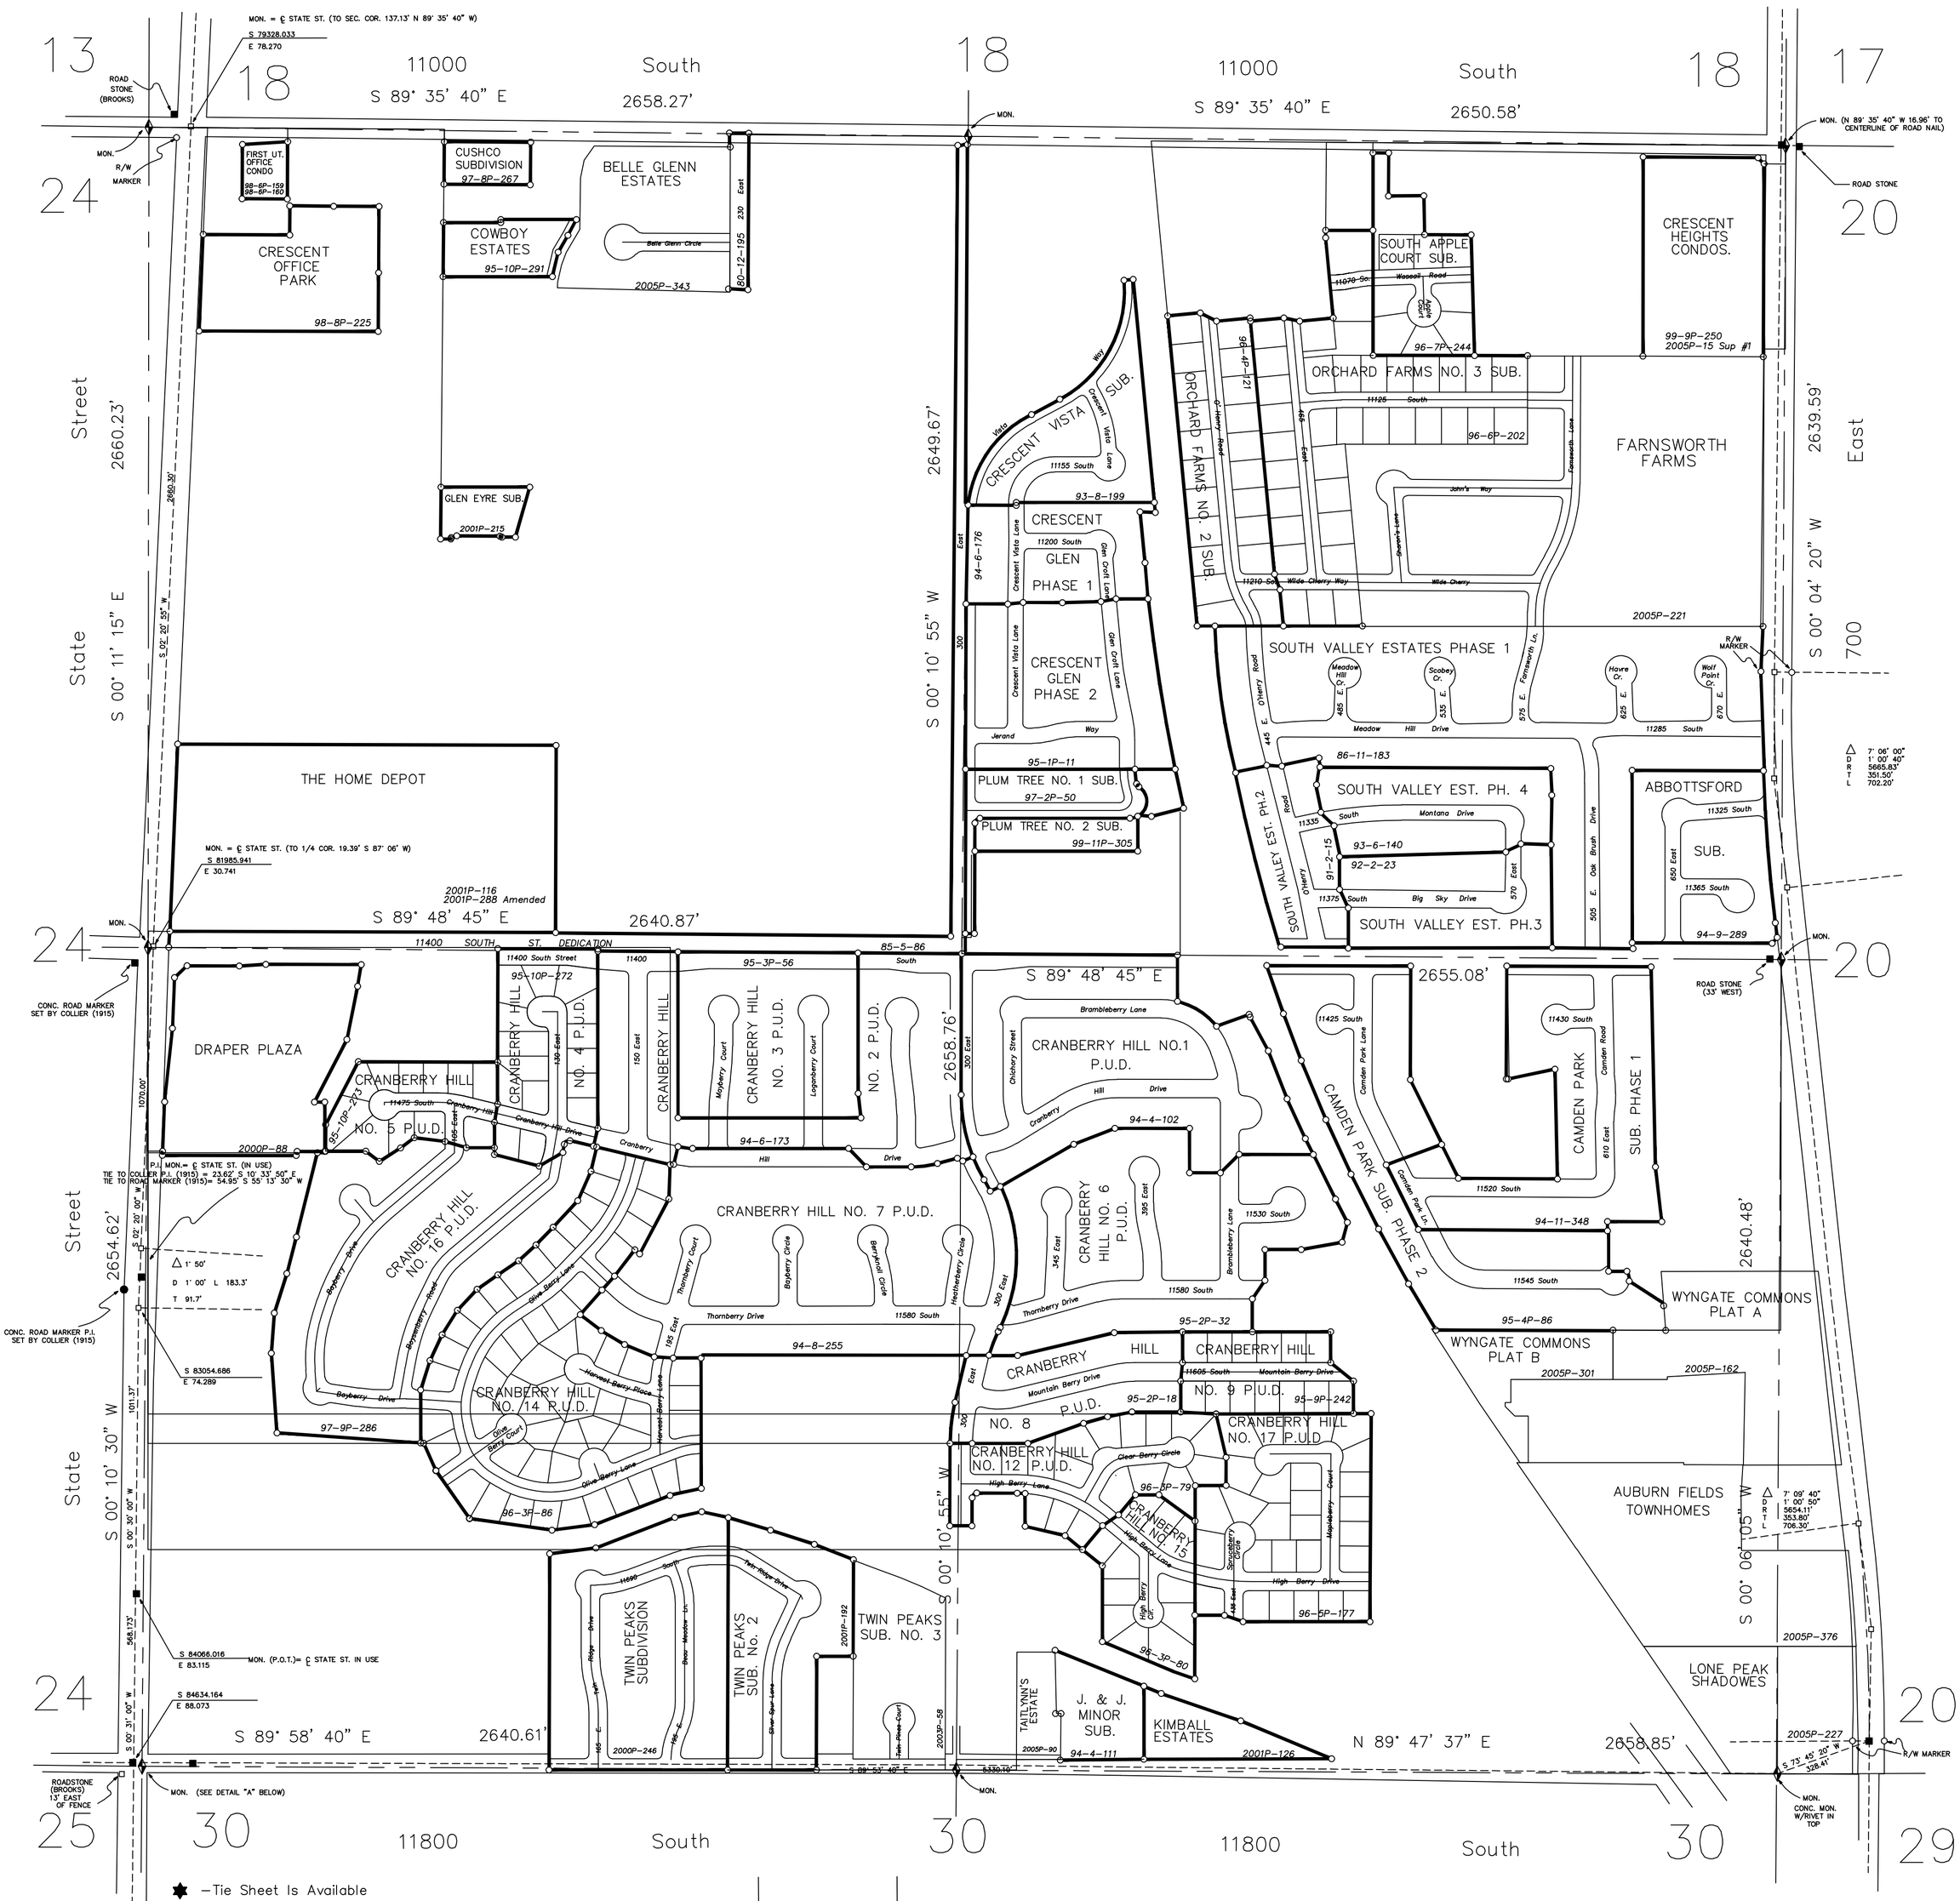

★ —Tie Sheet Is Available

△ —Designates S.L. County Surveyor's File No.

▱ —Designates S.L. County Recorder's File No.

DETAIL "A"

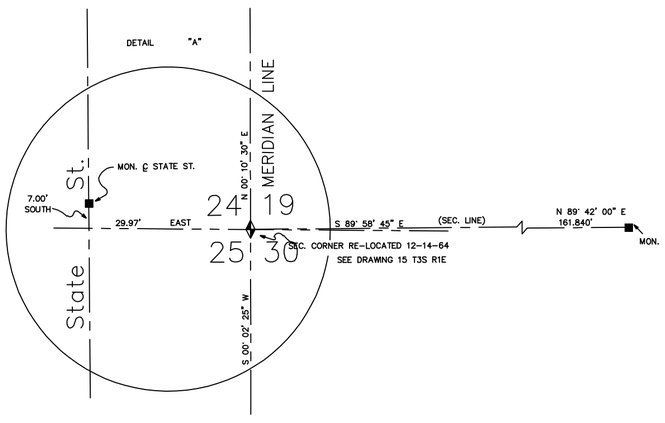

REVISIONS			
NO.	DATE	DESCRIPTION OF REVISION	INITIAL
1	10-5-93	Update 1992-93 Subdivisions	LJP
2	5-9-94	J. & J. Minor Sub.	LJP
3	5-9-94	Cranberry Hill No. 1 P.U.D.	LJP
4	7-5-94	Cranberry Hill No. 2 P.U.D.	LJP
5	7-7-94	Crescent Glen Phase 1	LJP
6	8-31-94	Cranberry Hill No. 7 P.U.D.	LJP
7	11-23-94	Abbottsford Sub.	LJP
8	12-16-94	Camden Park Sub. Phase 1	LJP
9	3-17-95	Rubber Sheeted	SW
10	4-28-95	Crescent Glen Phase 2	LJP
11	4-28-95	Added Notice	LJP
12	4-28-95	Cranberry Hill No. 8 P.U.D.	LJP
13	4-28-95	Cranberry Hill No. 6 P.U.D.	LJP
14	5-5-95	Cranberry Hill No. 3 P.U.D.	LJP
15	5-11-95	Camden Park Sub. Phase 2	LJP
16	12-1-95	Change S.L. County Surveyor, Vaughn E. Butler	ALM
17	12-1-95	Standardize Layer Colors	ALM
18	12-1-95	Cranberry Hill No. 9 P.U.D.	ALM
19	12-15-95	Cranberry Hill No. 4 P.U.D.	ALM
20	12-15-95	Cranberry Hill No. 5 P.U.D.	ALM
21	12-19-95	Cowboy Estates	ALM
22	6-17-96	Cranberry Hill No 12 P.U.D.	PJL
23	6-17-96	Cranberry Hill No 15 P.U.D.	BJB
24	6-18-96	Cranberry Hill No 14 P.U.D.	PJL
25	6-24-96	Orchard Farms No. 2 Sub.	LJP
26	7-8-96	Cranberry Hill No 17 P.U.D.	PJL
27	7-12-96	Orchard Farms No. 3 Sub.	PJL
28	7-23-96	South Apple Court Sub.	PJL
29	3-10-97	Plum Tree No. 1 Sub.	LJP
30	10-2-97	Cuscho Subdivision	PSB
31	10-10-97	Cranberry Hill No 16 P.U.D.	PSB
32	7-08-98	First Utah Subdivision	PSB
33	9-25-98	Crescent Office Park	PSB
34	9-22-99	Crescent Heights Condominium	PSB
35	12-1-99	Plum Tree #2 Subdivision	PSB
36	8-29-00	Draper Plaza Subdivision	PSB
37	10-18-00	Twin Peaks Subdivision	PSB
38	6-5-01	Kimball Estates	PSB
39	7-10-01	The Home Depot	PSB
40	8-29-01	Glen Eyre Subdivision	PSB
41	11-15-01	The Home Depot Amended	PSB
42	1-8-02	Twin Peaks Subdivision #2	PSB
43	6-2-03	Twin Peaks Subdivision #3	PSB
44	2-22-05	Crescent Heights Condo Supplment #1	PSB
45	5-13-05	Taitlynn's Estate	PSB
46	8-10-05	Wyngate Commons Plat A	PSB
47	10-03-05	Lone Peak Shadows	PSB
48	10-03-05	Farnsworth Farms Subdivision	PSB
49	3-6-06	Wyngate Commons Plat B	PSB
50	3-13-06	Belle Glenn Estates	PSB
51	4-10-06	Auburn Fields Townhomes	PSB
52	8-11-08	Change S.L. County Surveyor, Reid J. Demman	MSK

NOTICE

THE VALUES SHOWN HEREON REFERENCE THIS PLAT ONLY. ADJACENT AREA REFERENCE PLATS MAY SHOW DIFFERENT VALUES FOR IDENTICAL LINES.
A.R.P. VALUES HAVE BEEN GATHERED OVER A NUMBER OF YEARS, USING A VARIETY OF EQUIPMENT WITH VARING DEGREES OF ACCURACY. ALL INFORMATION SHOWN IS FOR REFERENCE ONLY AND SHOULD BE FIELD VERIFIED. COPIES OF FIELD TRAVERSES ARE AVAILABLE FOR MOST SECTIONS.
STATE PLANE COORDINATES ARE ALSO AVAILABLE FOR SOME SECTIONS.
PLEASE CHECK WITH STAFF.

SEC. 19
T3S-R1E
AREA REFERENCE PLAT

PREPARED BY THE OFFICE OF
THE SALT LAKE COUNTY SURVEYOR

COMPILED BY

REID J. DEMMAN

SALT LAKE COUNTY SURVEYOR

SALT LAKE COUNTY
GEOGRAPHIC INFORMATION SYSTEM
©1992

SCALE 1" = 300'

Date Converted — 10/22/92

19-T3S-R1E

19-T3S-R1E