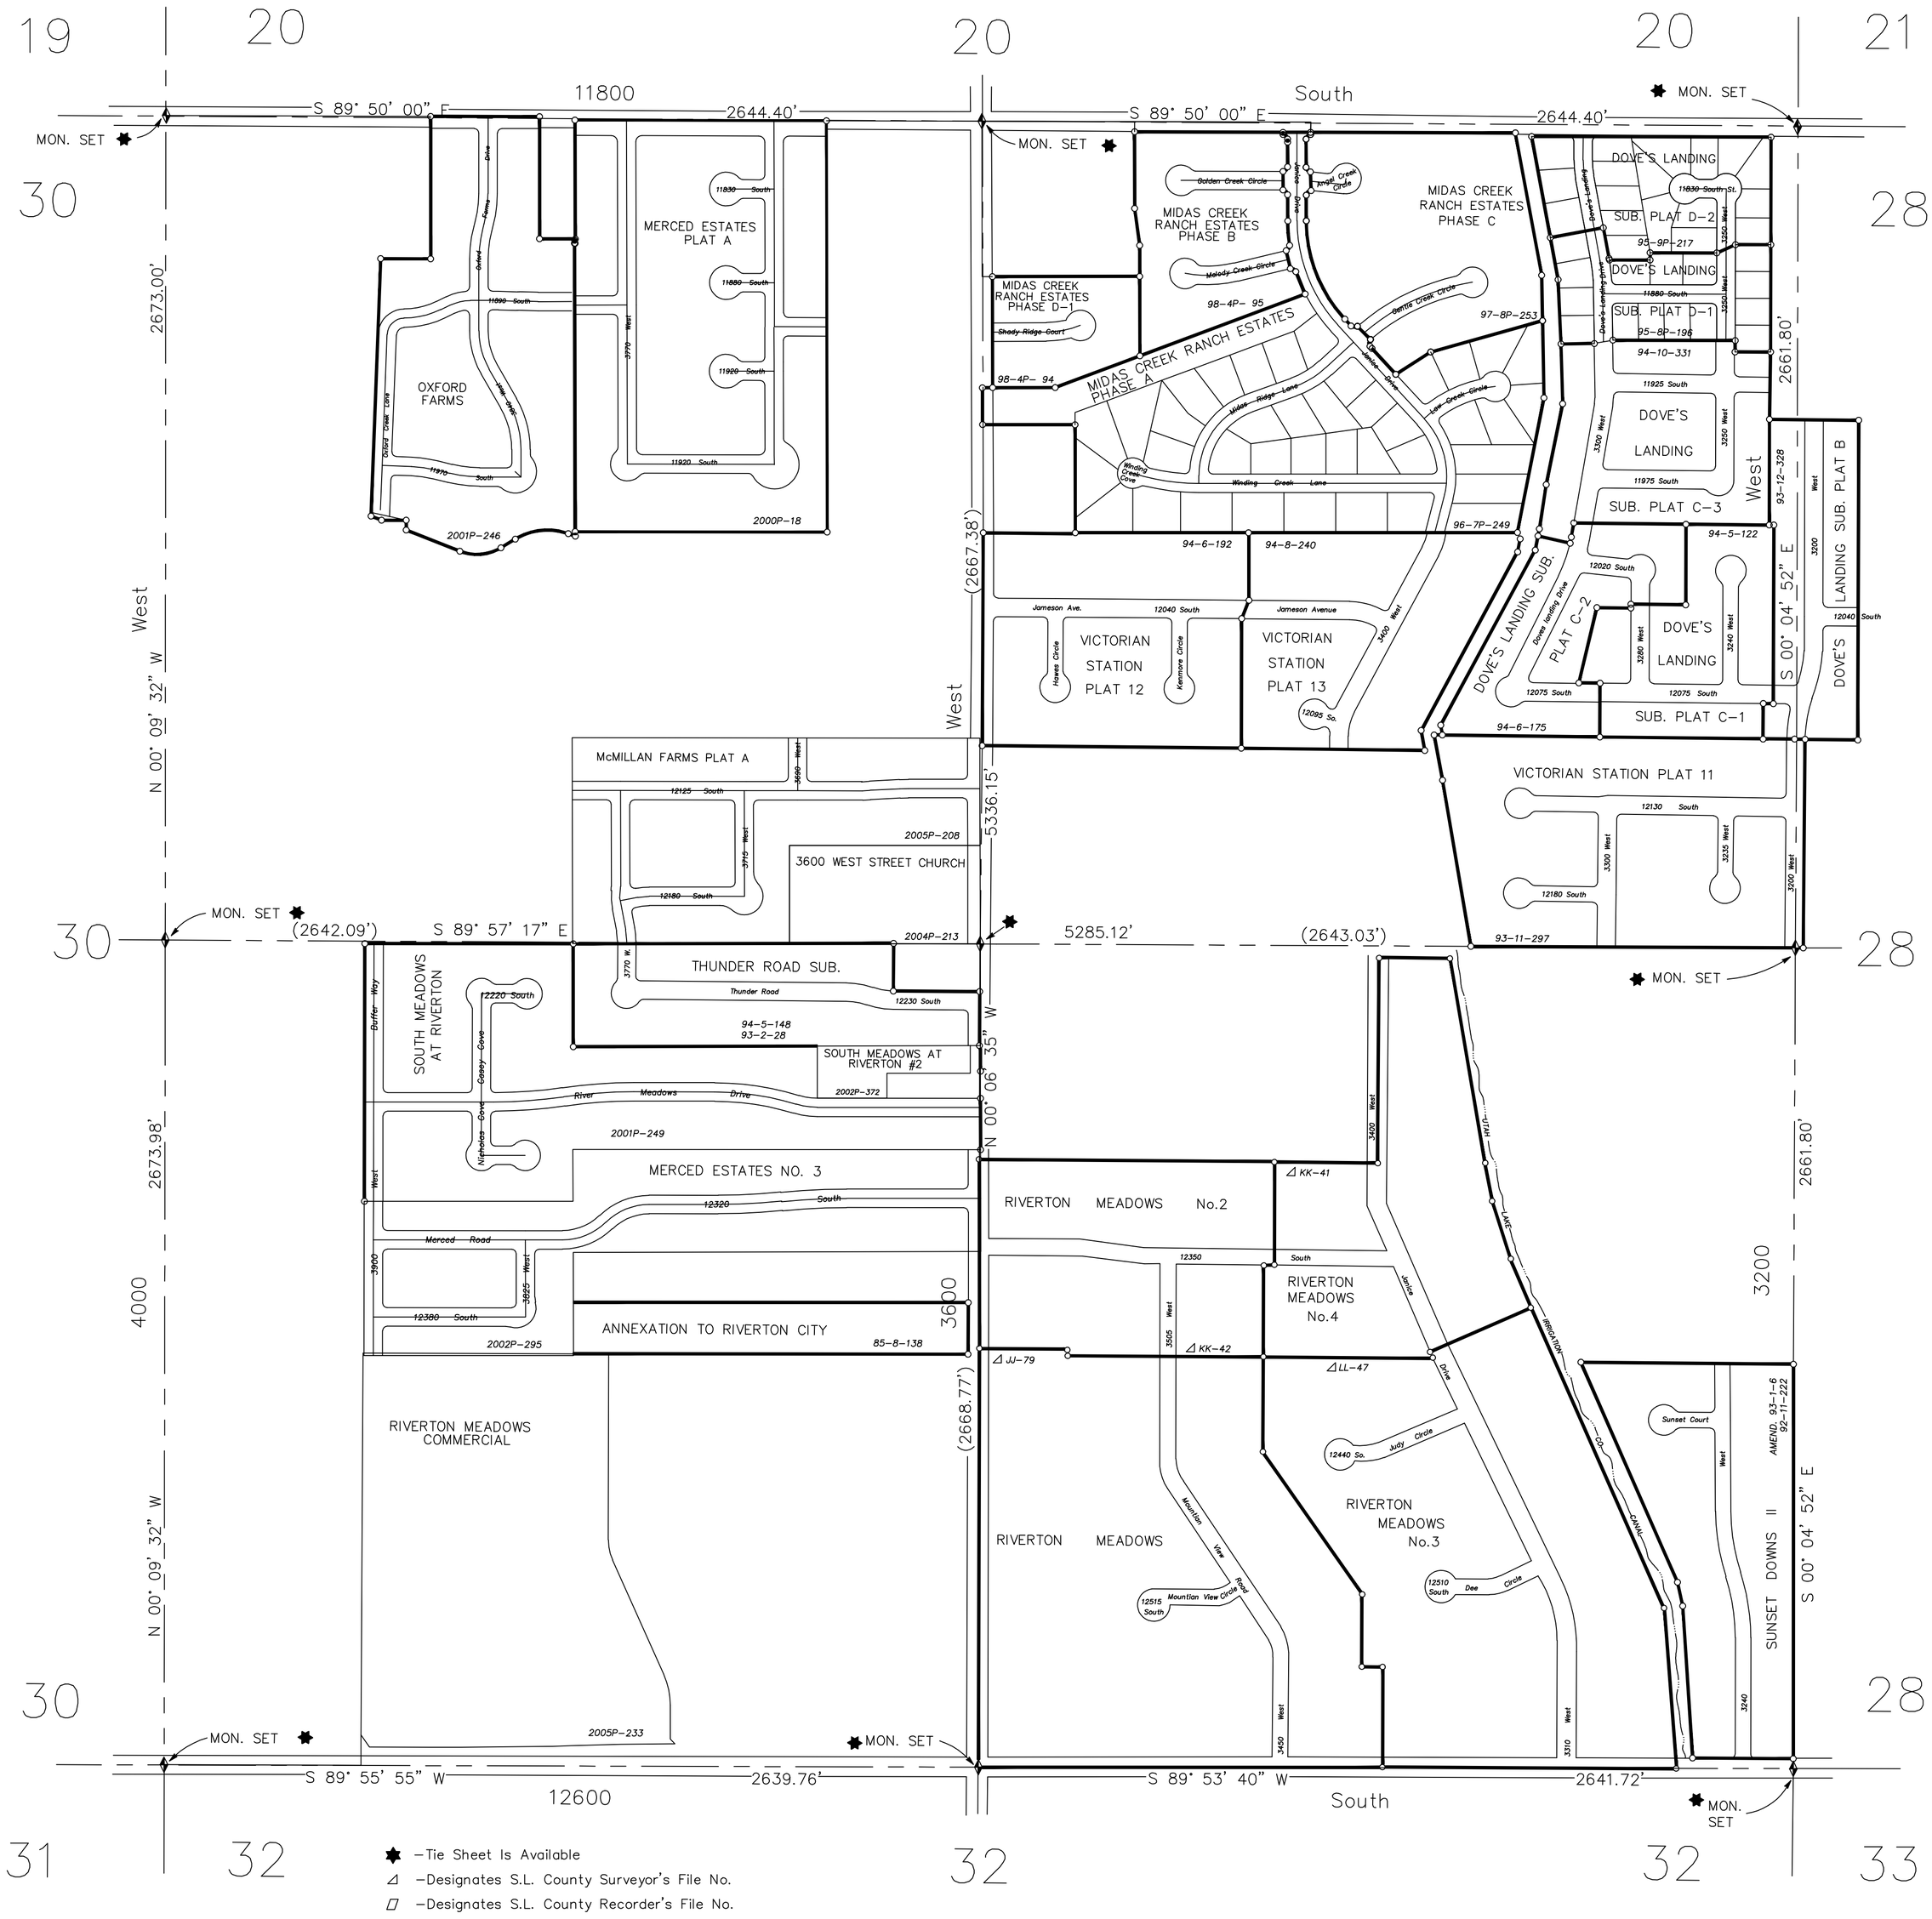


| REVISIONS | | | |
|---|---|---|---|
| NO. | DATE | DESCRIPTION OF REVISION | INITIAL |
| 1 | 10-4-93 | Update 1992-93 Subs. and 1993 Annex. | LJP |
| 2 | 11-5-93 | Victorian Station Plat 11 | LJP |
| 3 | 1-03-94 | Dove's Landing Sub. Plat A | LJP |
| 4 | 5-31-94 | Dove's Landing Sub. Plat C-1 | LJP |
| 5 | 6-13-94 | Thunder Road Sub. | LJP |
| 6 | 7-7-94 | Dove's Landing Sub. Plat C-2 | LJP |
| 7 | 7-19-94 | Victorian Station Plat 12 | LJP |
| 8 | 8-18-94 | Victorian Station Plat 13 | LJP |
| 9 | 12-8-94 | Dove's Landing Sub. Plat C-3 | LJP |
| 10 | 2-10-95 | Rubber Sheeted | SW |
| 11 | 9-27-95 | Add Notice | ALM |
| 12 | 9-28-95 | Dove's Landing Sub. Plat D-1 | ALM |
| 13 | 10-21-95 | Change S.L. County Surveyor, Vaughn E. Butler | ALM |
| 14 | 10-21-95 | Standardize Layer Colors | ALM |
| 15 | 7-29-96 | Midas Creek Ranch Estates Phase A | PJL |
| 16 | 8-25-97 | Midas Creek Ranch Estates Phase C | PSB |
| 17 | 4-23-98 | Midas Creek Ranch Estates Phase B | PSB |
| 18 | 4-23-98 | Midas Creek Ranch Estates Phase D-1 | PSB |
| 19 | 1-25-00 | Merced Estates Plat A | PSB |
| 20 | 12-12-01 | Oxford Farms Subdivision | PSB |
| 21 | 12-19-01 | South Meadows at Riverton Subdivision | PSB |
| 22 | 12-31-02 | South Meadows at Riverton Subdivision #2 | PSB |
| 23 | 1-25-03 | Merced Estates No. 3 | PSB |
| 24 | 9-23-04 | 3600 West Street Church Subdivision | PSB |
| 25 | 9-28-05 | Riverton Meadows Commercial Subdivision | PSB |
| 26 | 10-17-05 | McMillan Farms Subdivision Plat A | PSB |
| 27 | 8-11-08 | Change S.L. County Surveyor, Reid J. Demman | MSK |

# SEC. 29
# T3S-R1W
# AREA REFERENCE PLAT

PREPARED BY THE OFFICE OF
THE SALT LAKE COUNTY SURVEYOR

COMPILED BY

REID J. DEMMAN

SALT LAKE COUNTY SURVEYOR

## NOTICE

THE VALUES SHOWN HEREON REFERENCE THIS PLAT ONLY. ADJACENT AREA REFERENCE PLATS MAY SHOW DIFFERENT VALUES FOR IDENTICAL LINES.
A.R.P. VALUES HAVE BEEN GATHERED OVER A NUMBER OF YEARS, USING A VARIETY OF EQUIPMENT WITH VARING DEGREES OF ACCURACY. ALL INFORMATION SHOWN IS FOR REFERENCE ONLY AND SHOULD BE FIELD VERIFIED. COPIES OF FIELD TRAVERSES ARE AVAILABLE FOR MOST SECTIONS.
STATE PLANE COORDINATES ARE ALSO AVAILABLE FOR SOME SECTIONS.
PLEASE CHECK WITH STAFF.

SCALE 1" = 300'

Date Converted - 08/21/92

SALT LAKE COUNTY
GEOGRAPHIC INFORMATION SYSTEM
©1992

29-T3S-R1W

29-T3S-R1W