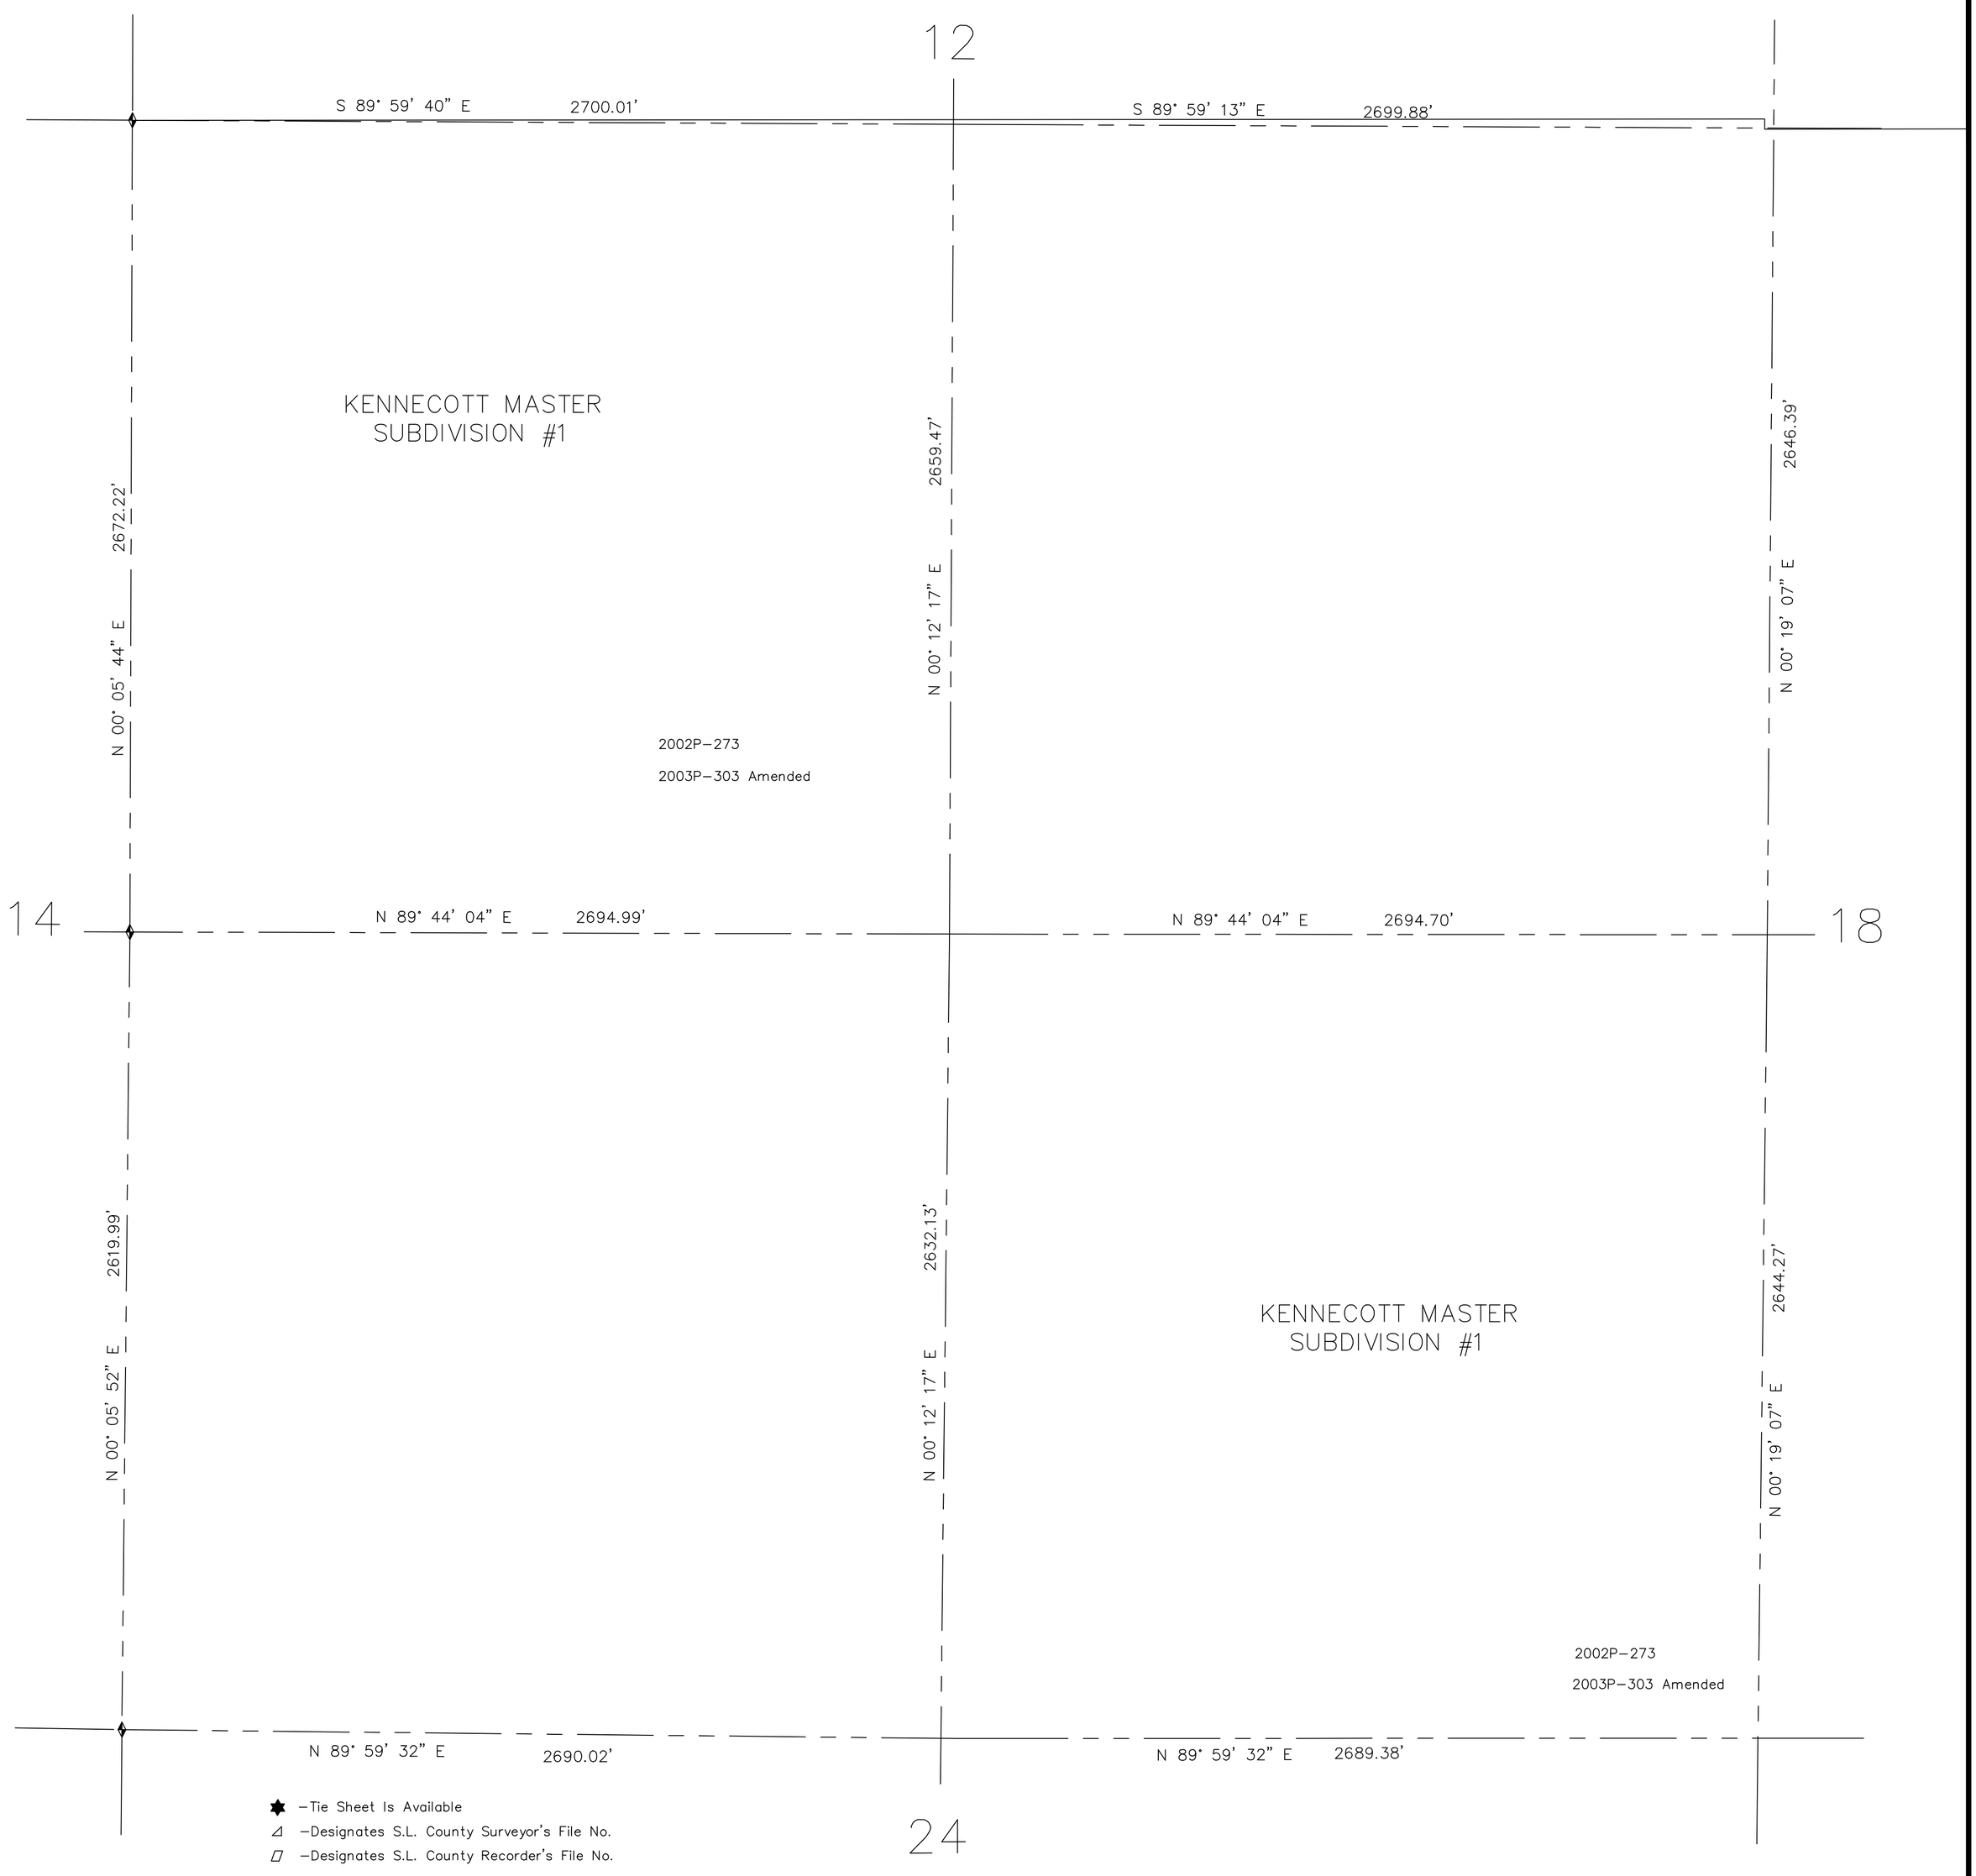


| REVISIONS | | | |
|---|---|---|---|
| NO. | DATE | DESCRIPTION OF REVISION | INITIAL |
| 1 | 3-22-95 | Rubber Sheeted | SW |
| 2 | 11-26-02 | Change S.L. Co. Surveyor-Vaughn E. Butler | PSB |
| 3 | 11-26-02 | Standardize Layer Colors | PSB |
| 4 | 11-27-02 | Kennecott Master Subdivision #1 | PSB |
| 5 | 12-11-03 | Kennecott Master Subdivision #1 Amended | PSB |
| 6 | 11-26-07 | Change S.L. Co. Surveyor-Reid J. Demman | MSK |

# SEC. 13
# T3S-R2W
# AREA REFERENCE PLAT

PREPARED BY THE OFFICE OF
THE SALT LAKE COUNTY SURVEYOR

REID J. DEMMAN

SALT LAKE COUNTY SURVEYOR

SCALE 1" = 300'

Date Converted - 08/28/92

SALT LAKE COUNTY
GEOGRAPHIC INFORMATION SYSTEM
©1992

13-T3S-R2W

13-T3S-R2W