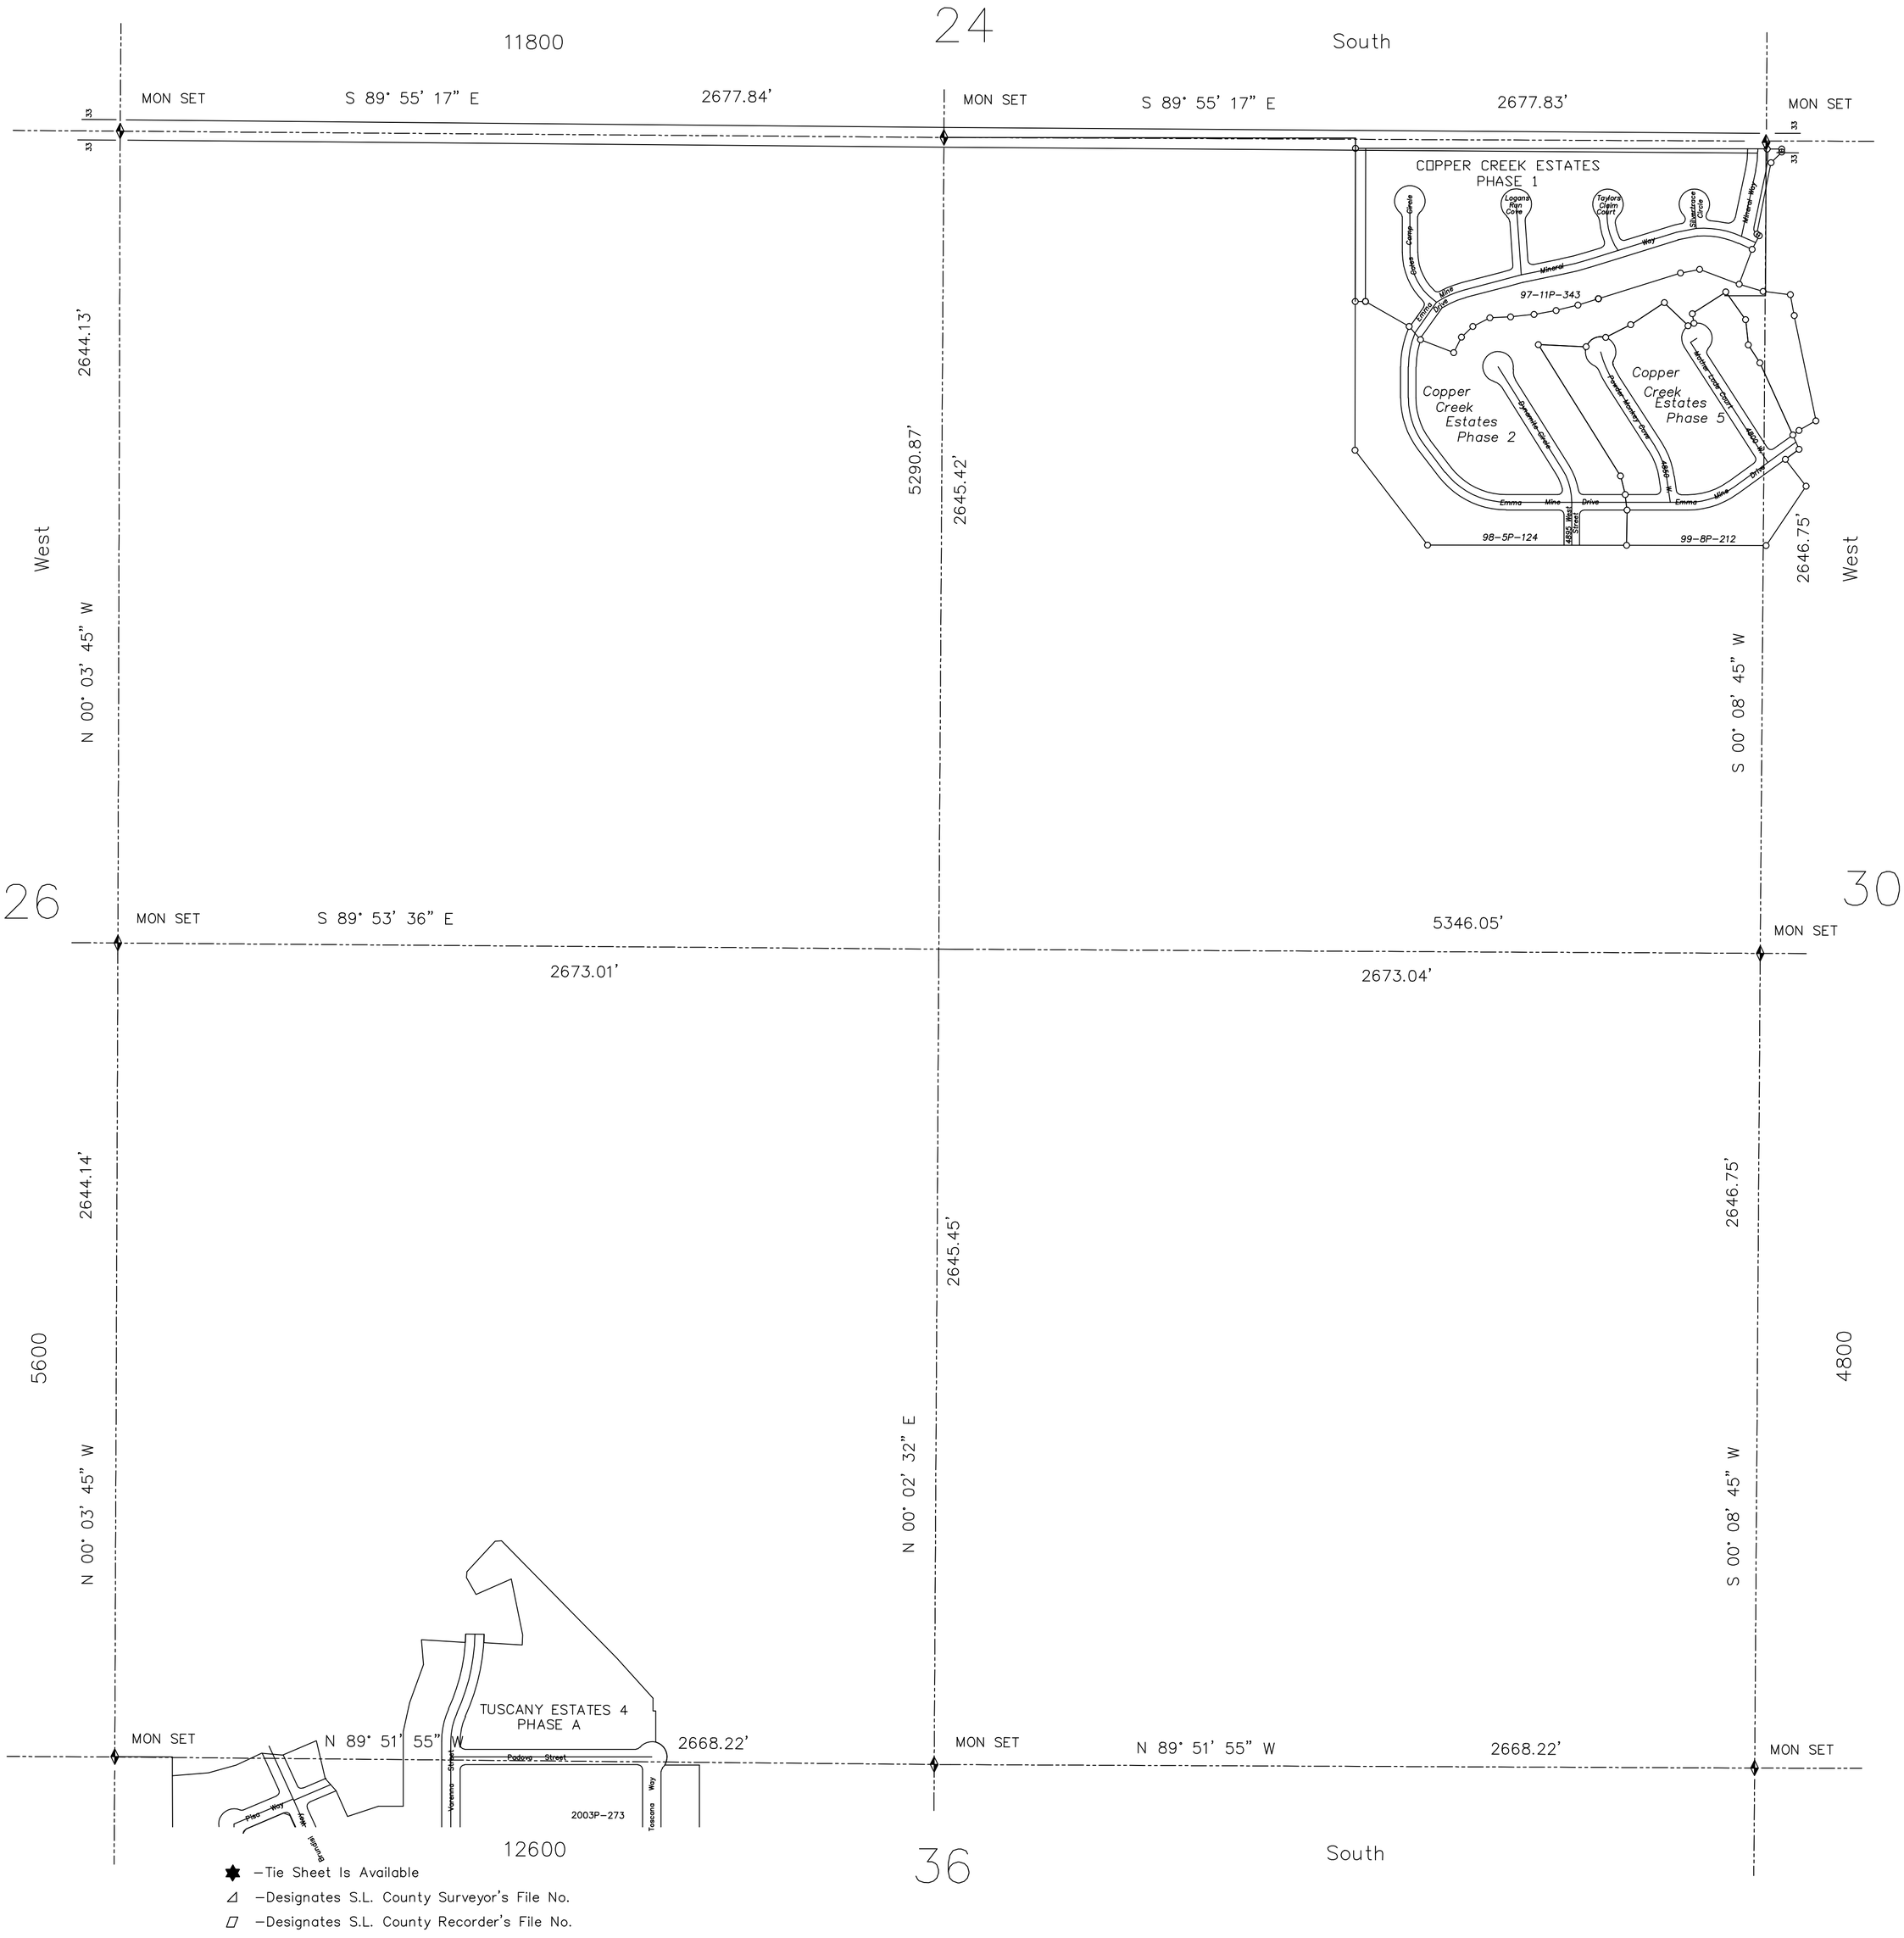

REVISIONS			
NO.	DATE	DESCRIPTION OF REVISION	INITIAL
1	3-23-95	Rubber Sheeted	SW
2	12-3-97	Change S.L. Co. Surveyor - Vaughn E. Butler	PSB
3	12-3-97	Standardize Layer Colors	PSB
4	12-3-97	Copper Creek Estates Phase 1	PSB
5	6-4-98	Copper Creek Estates Phase 2	MDS
6	8-18-99	Copper Creek Estates Phase 5	PSB
7	11-5-03	Tuscany Estates 4 Phase A	PSB
8	11-26-07	Change S.L. Co. Surveyor - Reid J. Demman	MSK

SEC. 25
T3S-R2W
AREA REFERENCE PLAT

PREPARED BY THE OFFICE OF
THE SALT LAKE COUNTY SURVEYOR

REID J. DEMMAN

SALT LAKE COUNTY SURVEYOR

SCALE 1" = 300'

Date Converted - 08/28/92

SALT LAKE COUNTY
GEOGRAPHIC INFORMATION SYSTEM
©1992

25-T3S-R2W

25-T3S-R2W