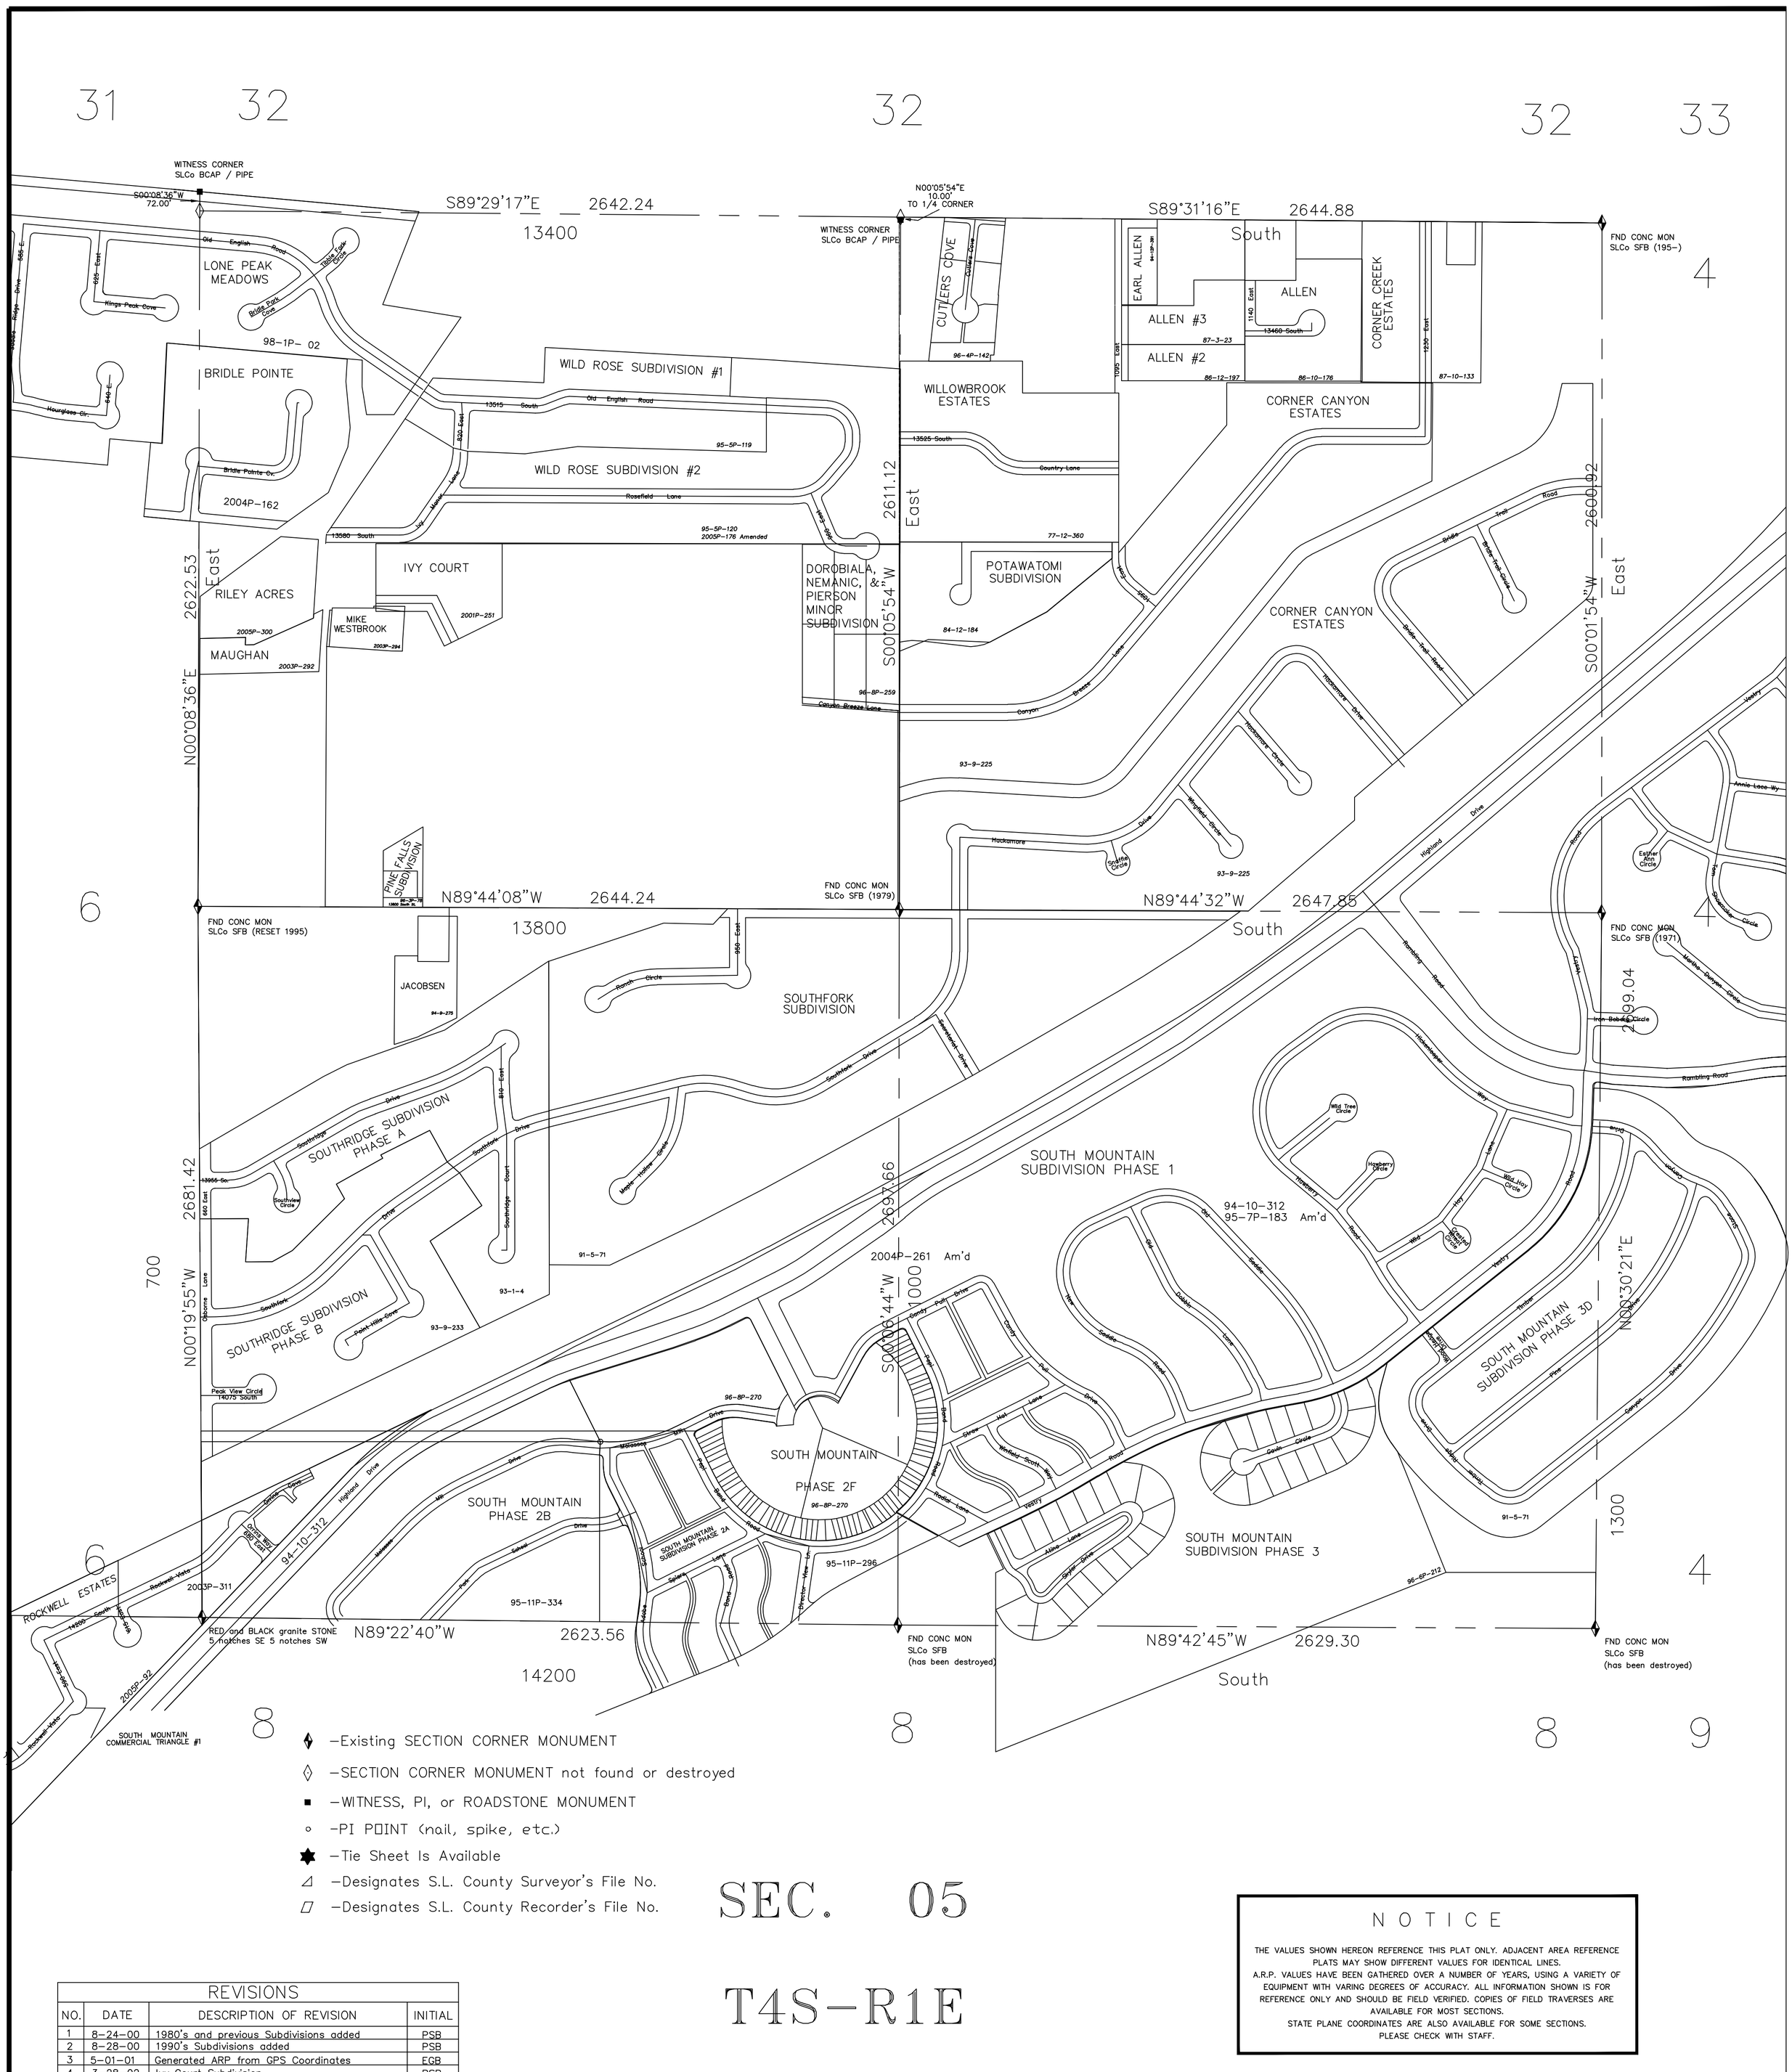

- ♦ —Existing SECTION CORNER MONUMENT
- ◊ —SECTION CORNER MONUMENT not found or destroyed
- ■ —WITNESS, PI, or ROADSTONE MONUMENT
- ◦ —PI POINT (nail, spike, etc.)
- ✸ —Tie Sheet Is Available
- ◿ —Designates S.L. County Surveyor's File No.
- ▱ —Designates S.L. County Recorder's File No.

SEC. 05

T4S-R1E

REVISIONS			
NO.	DATE	DESCRIPTION OF REVISION	INITIAL
1	8-24-00	1980's and previous Subdivisions added	PSB
2	8-28-00	1990's Subdivisions added	PSB
3	5-01-01	Generated ARP from GPS Coordinates	EGB
4	3-28-02	Ivy Court Subdivision	PSB
5	11-10-03	Maughan Subdivision	PSB
6	11-10-03	Mike Westbrook Subdivision	PSB
7	12-16-03	South Mountain Commercial Triangle Phase #1	PSB
8	8-18-04	Bridle Pointe Subdivision	PSB
9	11-22-04	South Mountain Phase #1 Commercial Am'd	PSB
10	5-16-05	Rockwell Estates	PSB
11	8-18-05	Wild Rose Subdivision Phase 2 Amended	PSB
12	3-6-06	Riley Acres Subdivision	PSB
13	8-11-08	Change S.L.Co. Surveyor - Reid J. Demman	MSK

NOTICE

THE VALUES SHOWN HEREON REFERENCE THIS PLAT ONLY. ADJACENT AREA REFERENCE PLATS MAY SHOW DIFFERENT VALUES FOR IDENTICAL LINES.
A.R.P. VALUES HAVE BEEN GATHERED OVER A NUMBER OF YEARS, USING A VARIETY OF EQUIPMENT WITH VARING DEGREES OF ACCURACY. ALL INFORMATION SHOWN IS FOR REFERENCE ONLY AND SHOULD BE FIELD VERIFIED. COPIES OF FIELD TRAVERSES ARE AVAILABLE FOR MOST SECTIONS.
STATE PLANE COORDINATES ARE ALSO AVAILABLE FOR SOME SECTIONS.
PLEASE CHECK WITH STAFF.

AREA REFERENCE PLAT

PREPARED BY THE OFFICE OF
THE SALT LAKE COUNTY SURVEYOR

SCALE 1" = 300'

COMPILED BY

REID J. DEMMAN

SALT LAKE COUNTY SURVEYOR

SALT LAKE COUNTY
GEOGRAPHIC INFORMATION SYSTEM
©2000

05-T4S-RIE

05-T4S-R1E