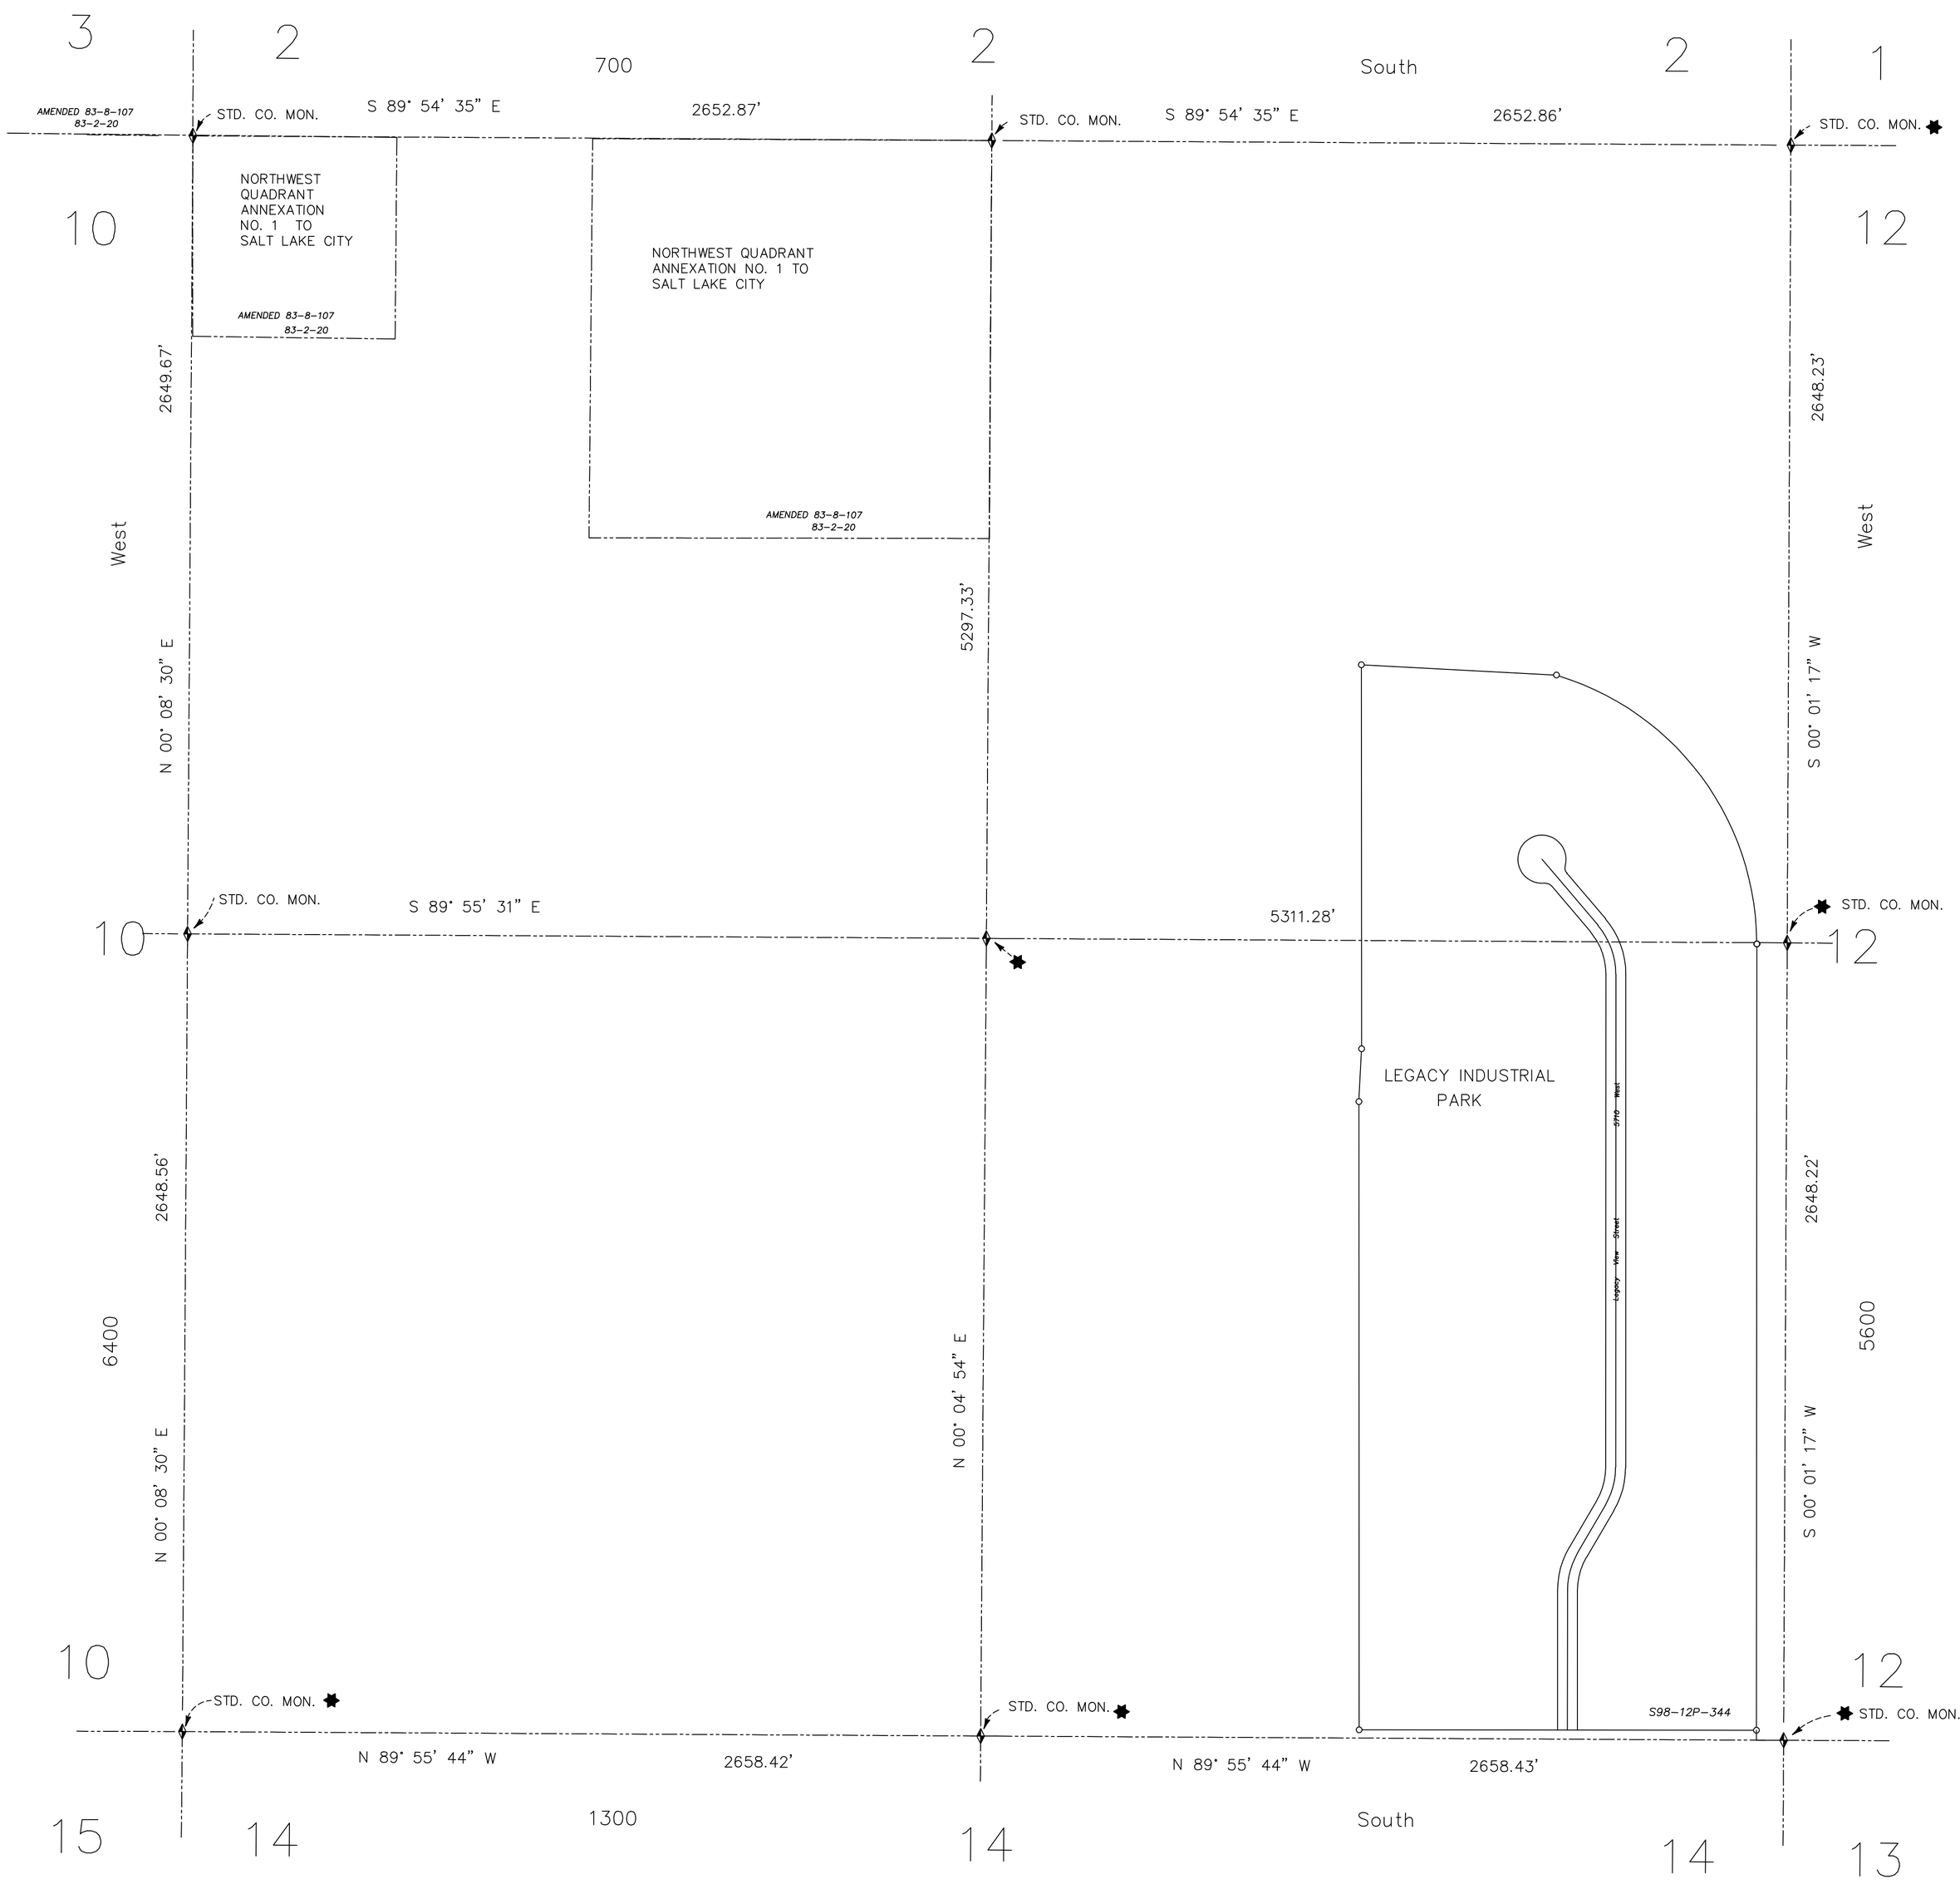

-NOTICE-
The values shown along section lines reference this plat only. Adjacent reference plats may show different values for identical lines. Please check with clerk.

SEC. 11
T1S-R2W
AREA REFERENCE PLAT

★ -Tie Sheet Is Available
◿ -Designates S.L. County Surveyor's File No.
▱ -Designates S.L. County Recorder's File No.

REVISIONS			
NO.	DATE	DESCRIPTION OF REVISION	INITIAL
1	1-31-95	Insert Notice	LJP
2	3-24-95	Rubber Sheeted	SW
3	12-23-98	Change S.L. Co. Surveyor-Vaughn F. Butler	PSB
4	12-23-98	Standardize Layer Colors	PSB
5	12-23-98	Legacy Industrial Park	PSB
6	11-16-07	Change S.L. Co. Surveyor-Reid J. Demman	MSK

Date Converted - 06/19/92

PREPARED BY THE OFFICE OF
THE SALT LAKE COUNTY SURVEYOR

REID J. DEMMAN

SALT LAKE COUNTY SURVEYOR

SCALE 1" = 300'

11-T1S-R2W

SALT LAKE COUNTY
GEOGRAPHIC INFORMATION SYSTEM

11-T1S-R2W