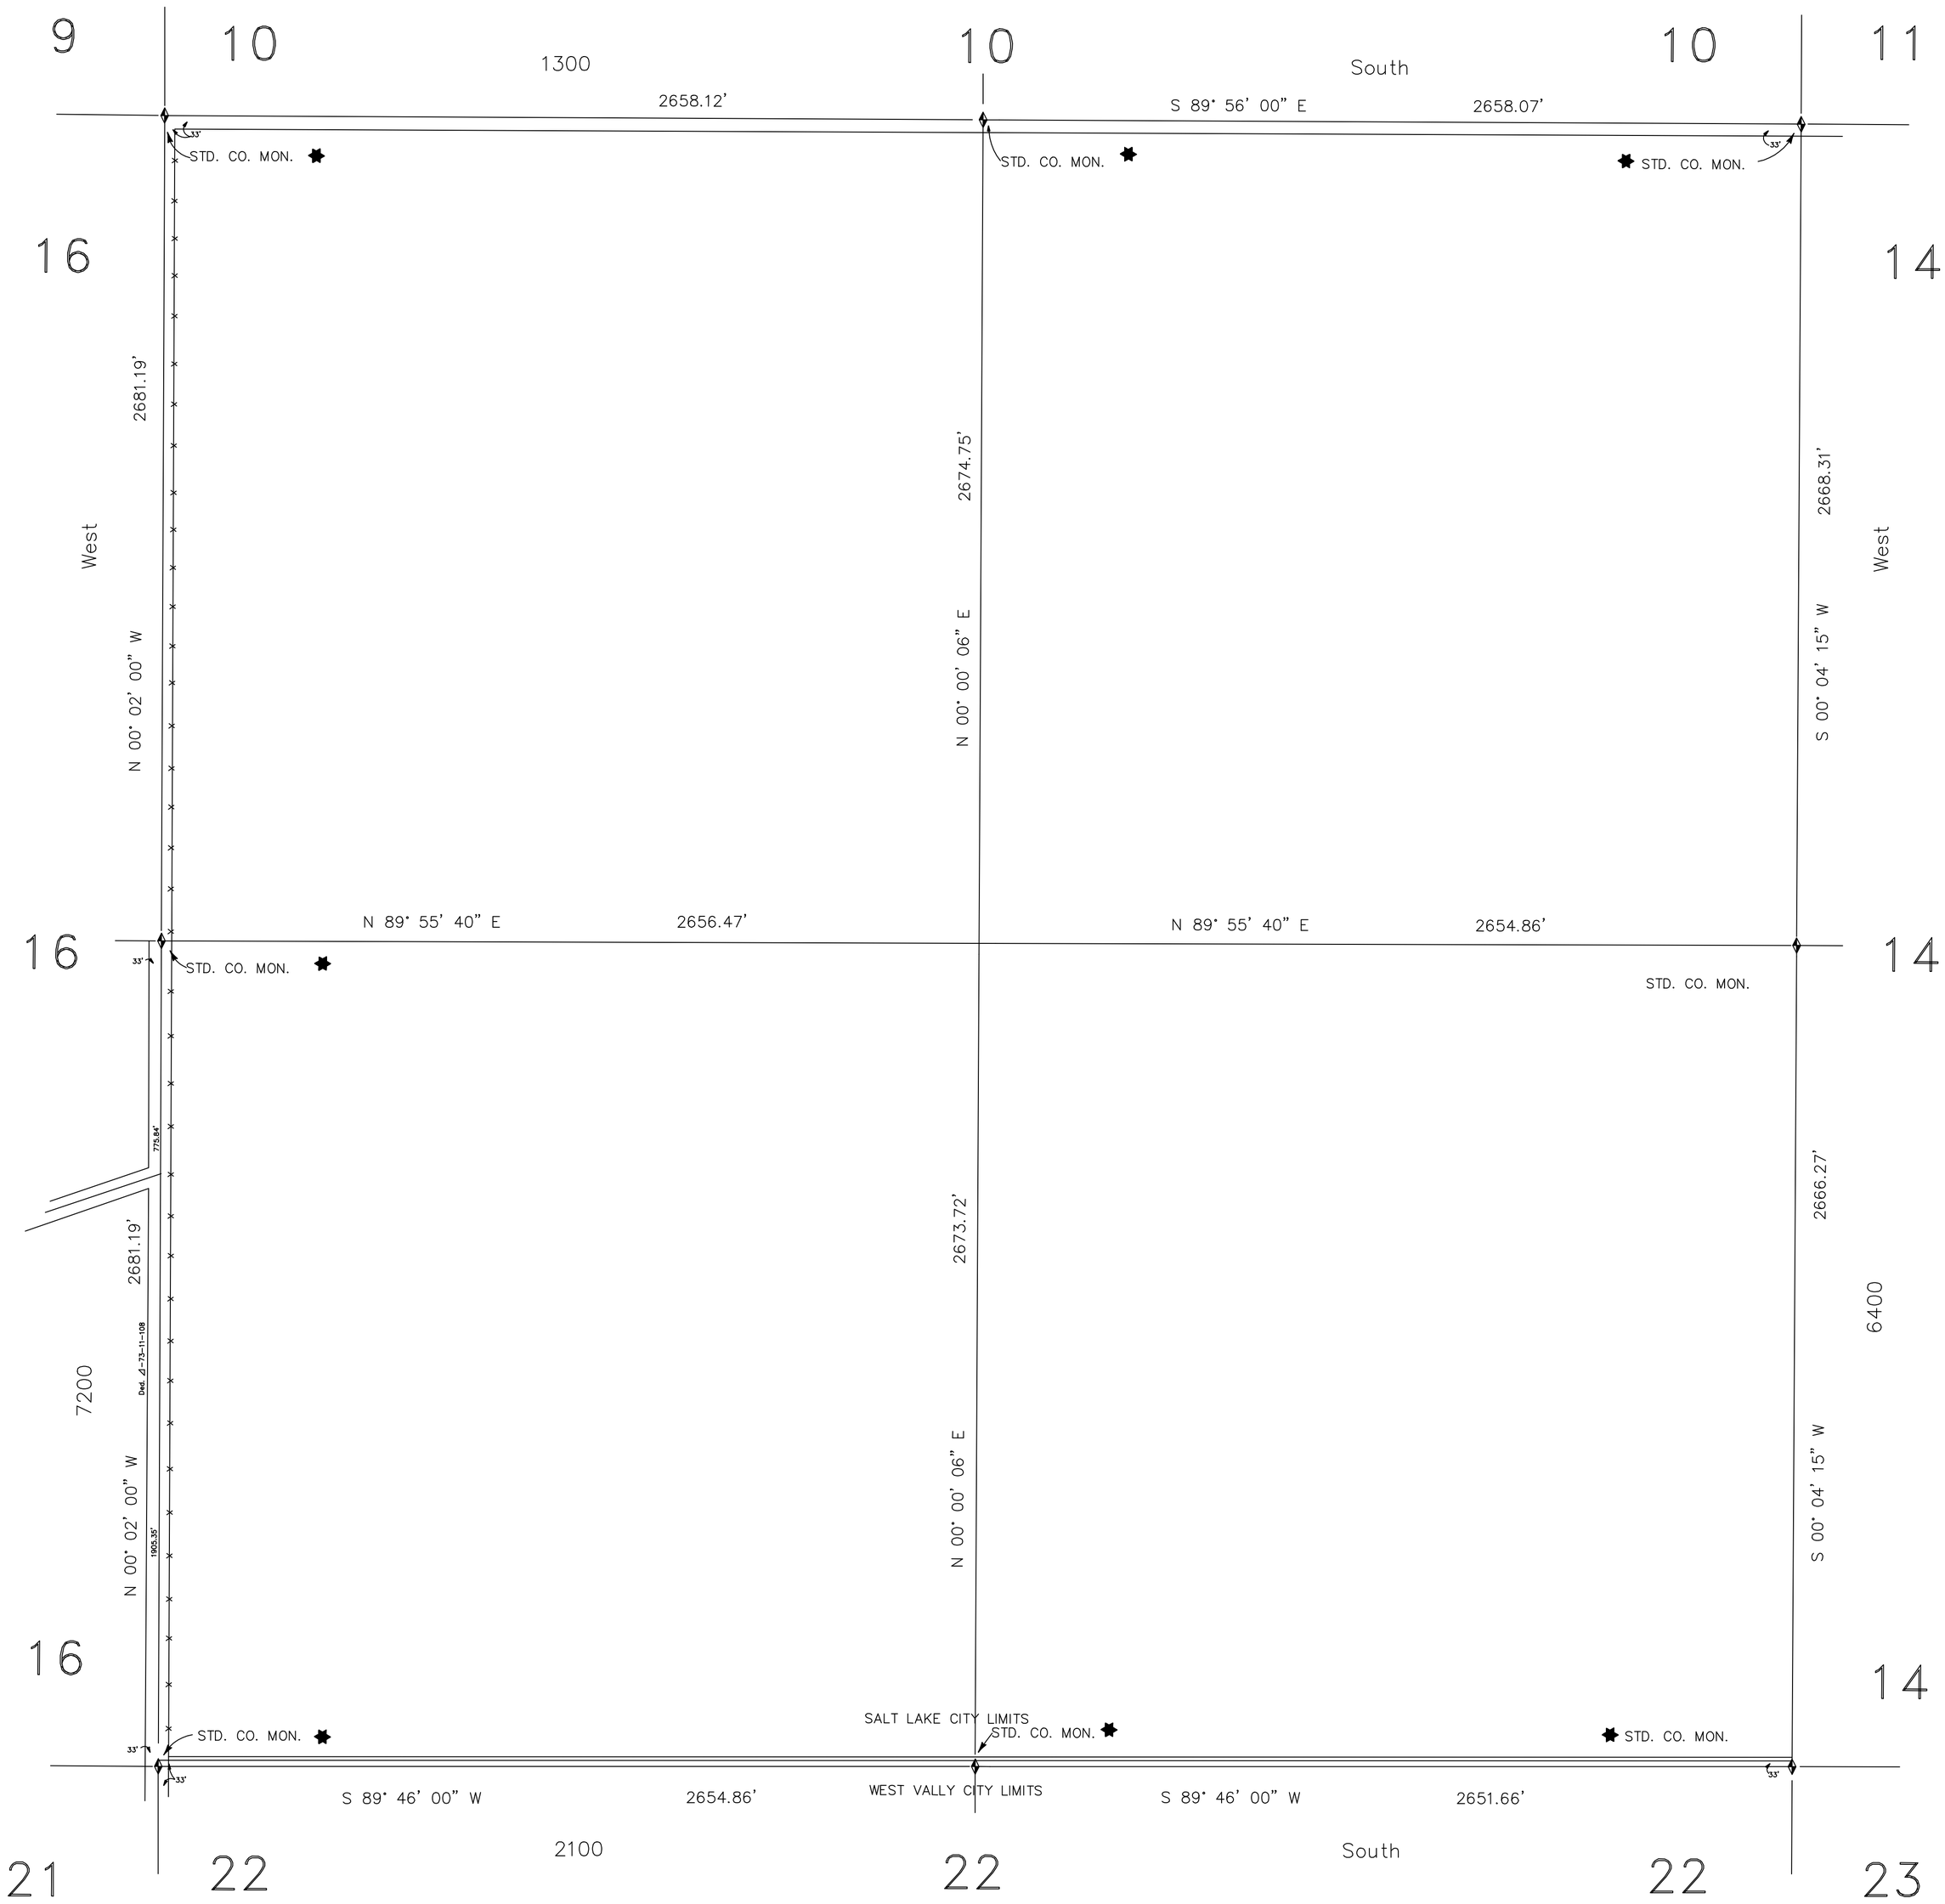

–NOTICE–
The values shown along section lines reference this plat only. Adjacent reference plats may show different values for identical lines. Please check with clerk.

SEC. 15
T1S–R2W
AREA REFERENCE PLAT

★ –Tie Sheet Is Available
◿ –Designates S.L. County Surveyor's File No.
▱ –Designates S.L. County Recorder's File No.

REVISIONS			
NO.	DATE	DESCRIPTION OF REVISION	INITIAL
1	1–31–95	Insert Notice	LJP
2	3–27–95	Rubber Sheeted	SW
3	11–19–07	Changed Surveyor to Reid J. Demman	MSK

DATE CONVERTED 6/19/92

PREPARED BY THE OFFICE OF
THE SALT LAKE COUNTY SURVEYOR

REID J. DEMMAN

SALT LAKE COUNTY SURVEYOR

SCALE 1" = 300'

15–T1S–R2W

SALT LAKE COUNTY
GEOGRAPHIC INFORMATION SYSTEM
©1992

15–T1S–R2W