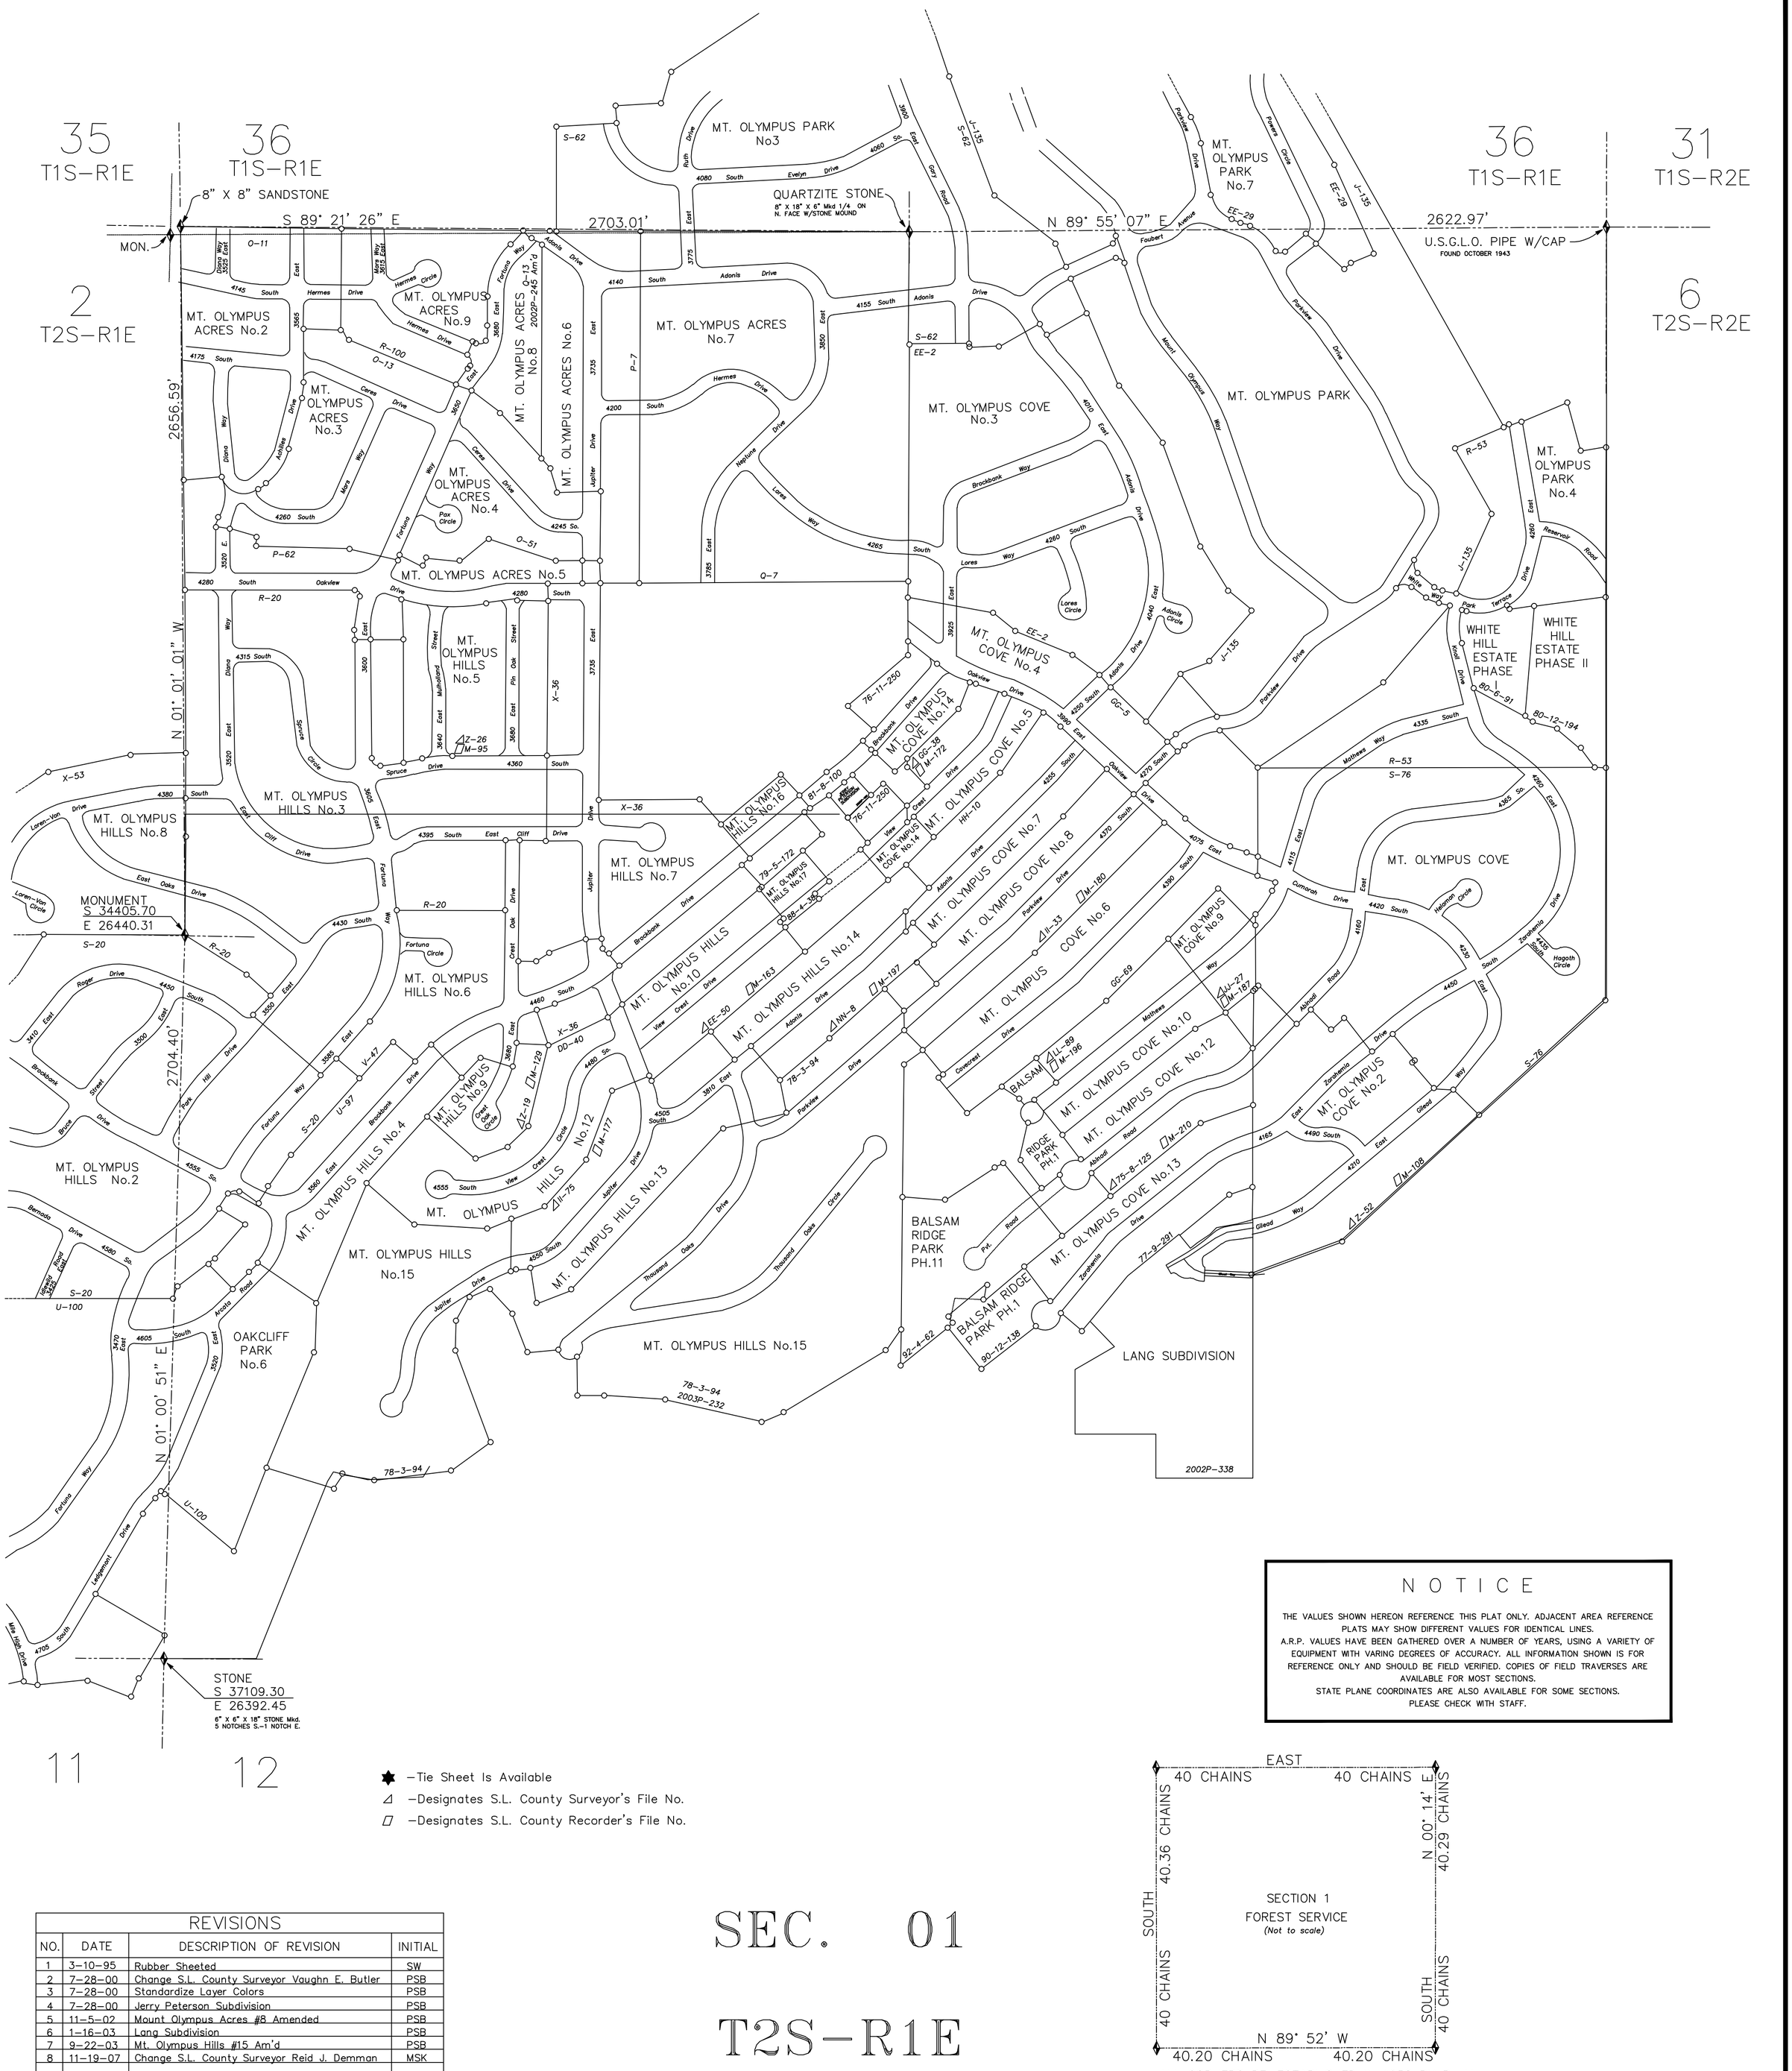

★ –Tie Sheet Is Available

⊿ –Designates S.L. County Surveyor's File No.

▱ –Designates S.L. County Recorder's File No.

REVISIONS			
NO.	DATE	DESCRIPTION OF REVISION	INITIAL
1	3–10–95	Rubber Sheeted	SW
2	7–28–00	Change S.L. County Surveyor Vaughn E. Butler	PSB
3	7–28–00	Standardize Layer Colors	PSB
4	7–28–00	Jerry Peterson Subdivision	PSB
5	11–5–02	Mount Olympus Acres #8 Amended	PSB
6	1–16–03	Lang Subdivision	PSB
7	9–22–03	Mt. Olympus Hills #15 Am'd	PSB
8	11–19–07	Change S.L. County Surveyor Reid J. Demman	MSK

SEC. 01

T2S–R1E

N O T I C E

THE VALUES SHOWN HEREON REFERENCE THIS PLAT ONLY. ADJACENT AREA REFERENCE PLATS MAY SHOW DIFFERENT VALUES FOR IDENTICAL LINES.
A.R.P. VALUES HAVE BEEN GATHERED OVER A NUMBER OF YEARS, USING A VARIETY OF EQUIPMENT WITH VARING DEGREES OF ACCURACY. ALL INFORMATION SHOWN IS FOR REFERENCE ONLY AND SHOULD BE FIELD VERIFIED. COPIES OF FIELD TRAVERSES ARE AVAILABLE FOR MOST SECTIONS.
STATE PLANE COORDINATES ARE ALSO AVAILABLE FOR SOME SECTIONS.
PLEASE CHECK WITH STAFF.

ALL CORNERS RE–ESTABLISHED IN 1958 BY B.L.M.

AREA REFERENCE PLAT

PREPARED BY THE OFFICE OF
THE SALT LAKE COUNTY SURVEYOR

SCALE 1" = 300'

REID J. DEMMAN

SALT LAKE COUNTY SURVEYOR

Date Converted – 09/17/92

SALT LAKE COUNTY
GEOGRAPHIC INFORMATION SYSTEM
©1992

01–T2S–R1E

01–T2S–R1E