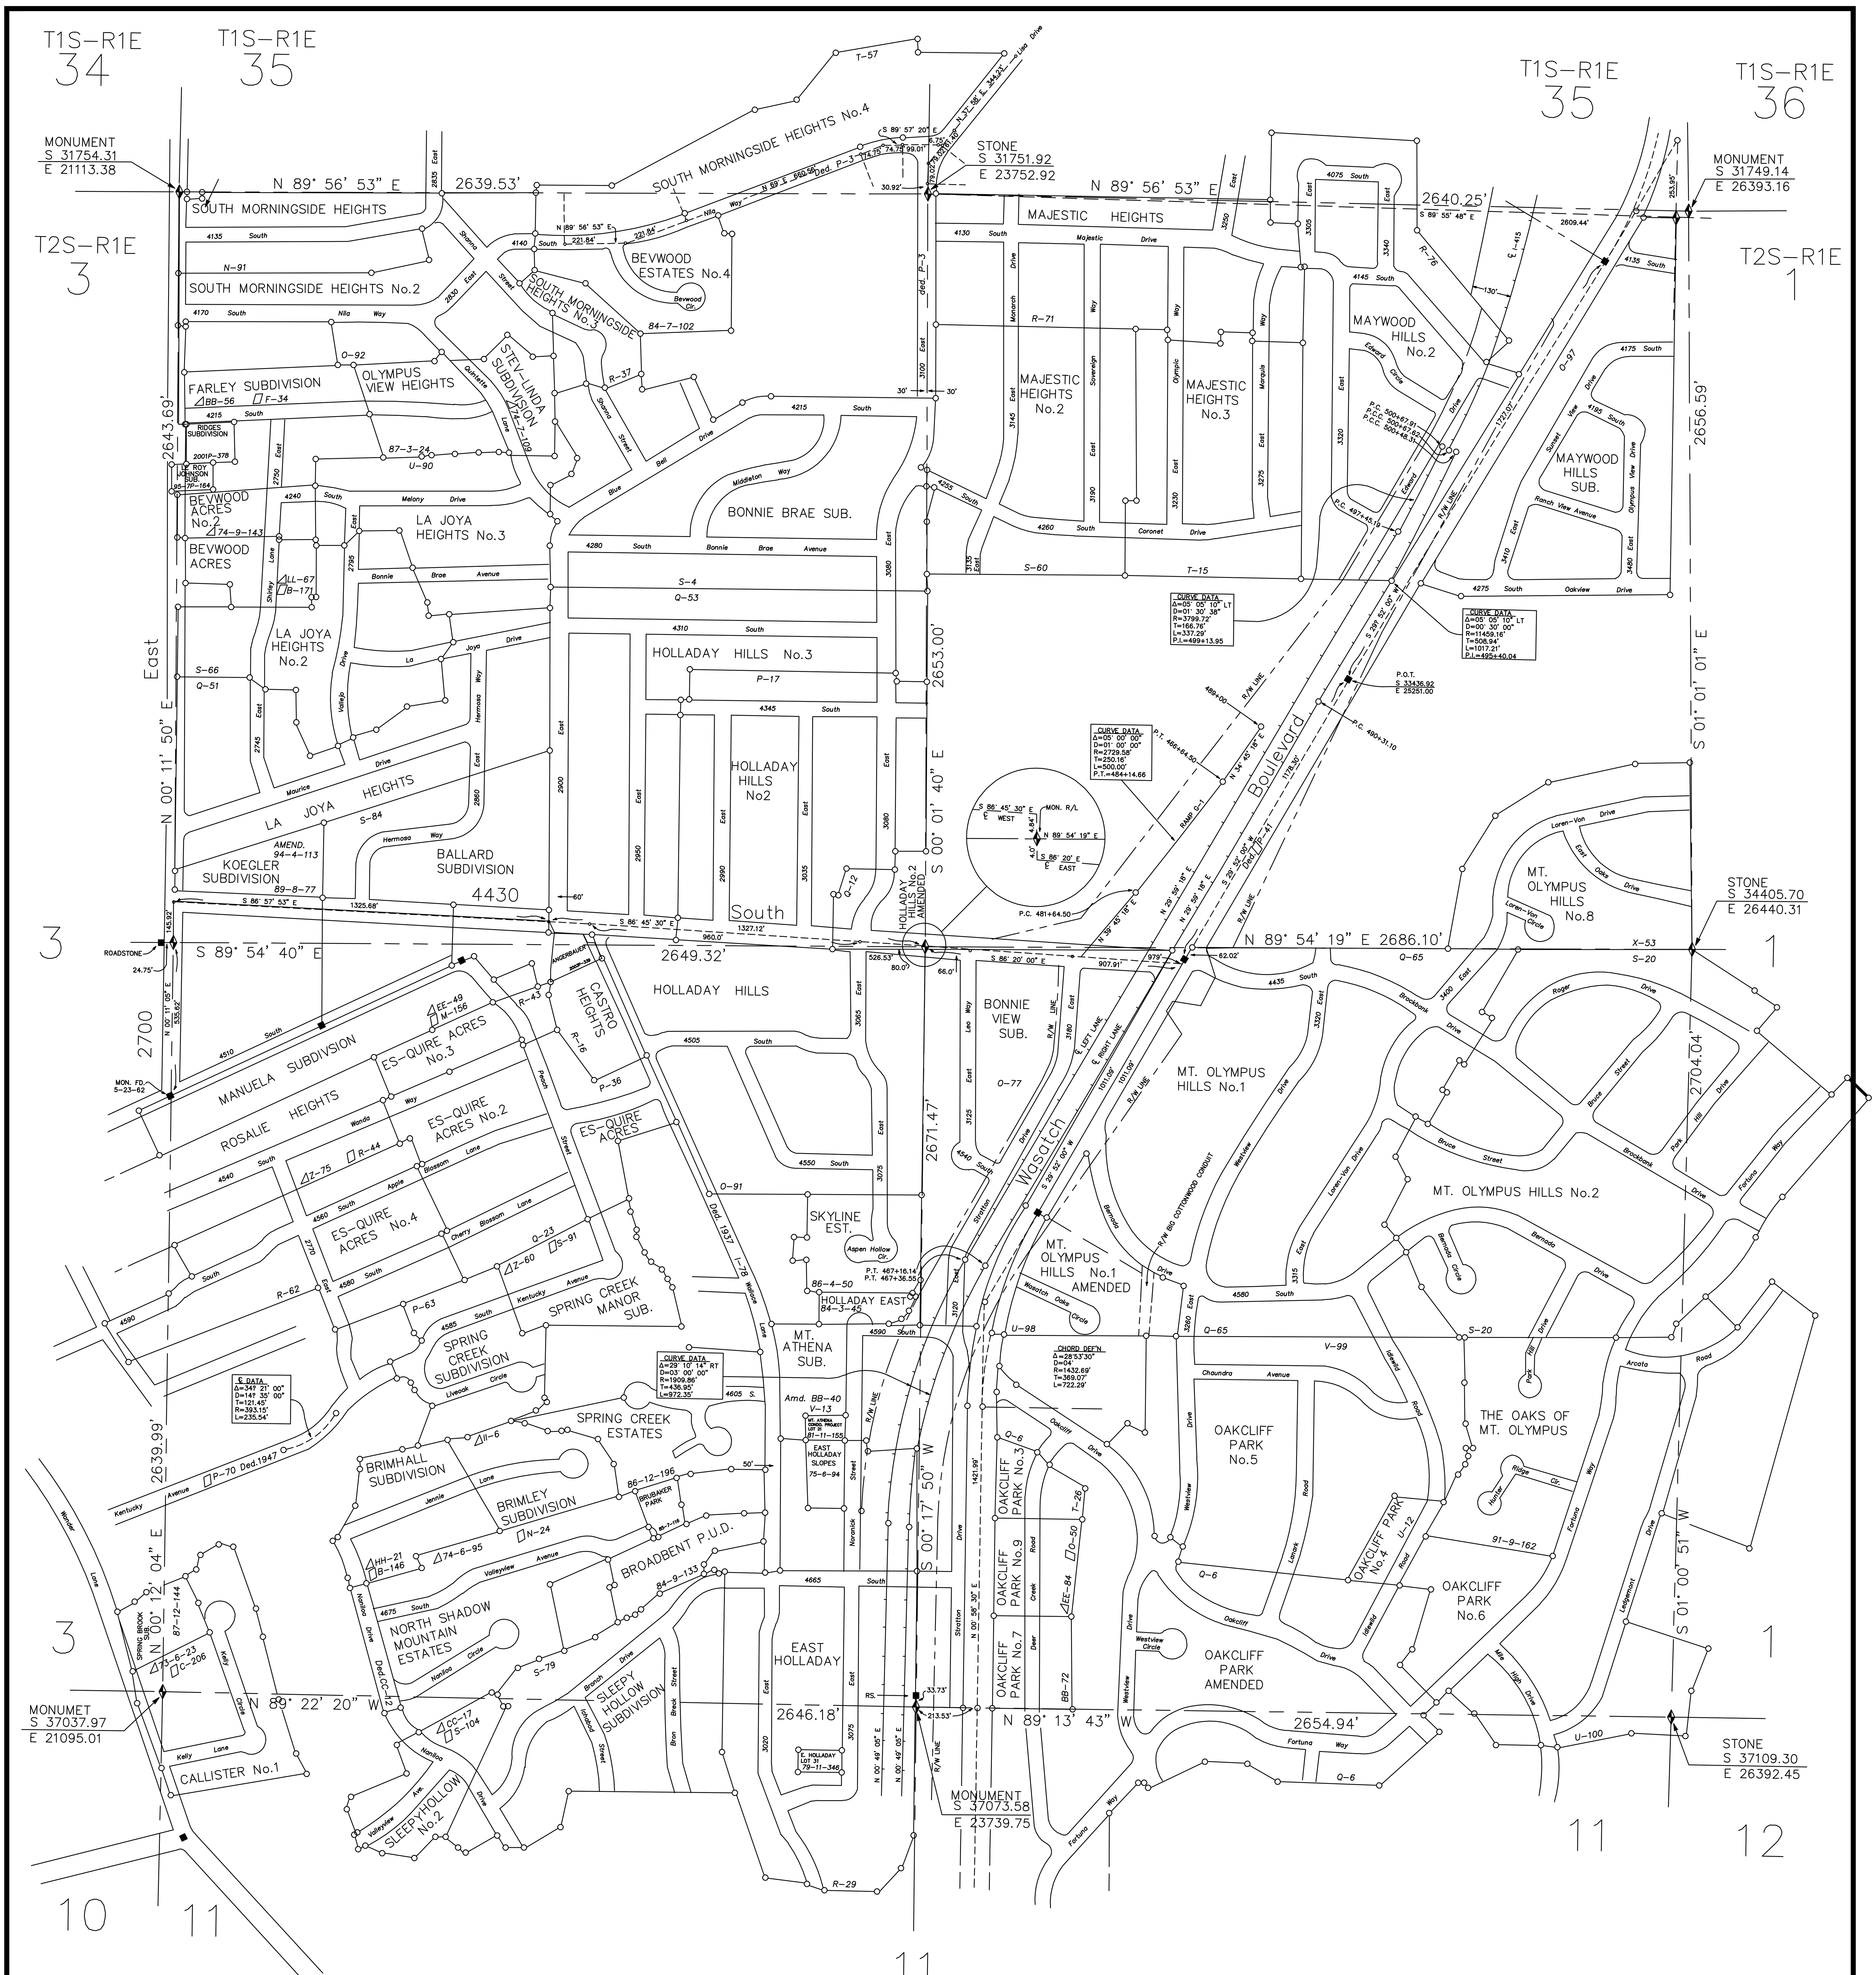

SEC. 02

T2S-R1E

AREA REFERENCE PLAT

NOTICE

THE VALUES SHOWN HEREON REFERENCE THIS PLAT ONLY. ADJACENT AREA REFERENCE PLATS MAY SHOW DIFFERENT VALUES FOR IDENTICAL LINES.
A.R.P. VALUES HAVE BEEN GATHERED OVER A NUMBER OF YEARS, USING A VARIETY OF EQUIPMENT WITH VARING DEGREES OF ACCURACY. ALL INFORMATION SHOWN IS FOR REFERENCE ONLY AND SHOULD BE FIELD VERIFIED. COPIES OF FIELD TRAVERSES ARE AVAILABLE FOR MOST SECTIONS.
STATE PLANE COORDINATES ARE ALSO AVAILABLE FOR SOME SECTIONS. PLEASE CHECK WITH STAFF.

✱ –Tie Sheet Is Available
⊿ –Designates S.L. County Surveyor's File No.
▱ –Designates S.L. County Recorder's File No.

PREPARED BY THE OFFICE OF
THE SALT LAKE COUNTY SURVEYOR

REVISIONS			
NO.	DATE	DESCRIPTION OF REVISION	INITIAL
1	5-5-94	Amend. Koegler Sub.	LJP
2	3-10-95	Rubber Sheeted	SW
3	9-12-95	Added Notice	ALM
4	9-12-95	LeRoy Johnson Sub.	ALM
5	2-10-96	Change S.L. County Surveyor, Vaughn E. Butler	ALM
6	2-10-96	Standardize Layer Colors	ALM
7	12-27-01	Ridges Subdivision	PSB
8	11-19-07	Change S.L. County Surveyor, Reid J. Demman	MSK

SCALE 1" = 300'

Date Converted – 09/17/92

REID J. DEMMAN

SALT LAKE COUNTY SURVEYOR

SALT LAKE COUNTY
GEOGRAPHIC INFORMATION SYSTEM
©1992

02-T2S-R1E

02-T2S-R1E