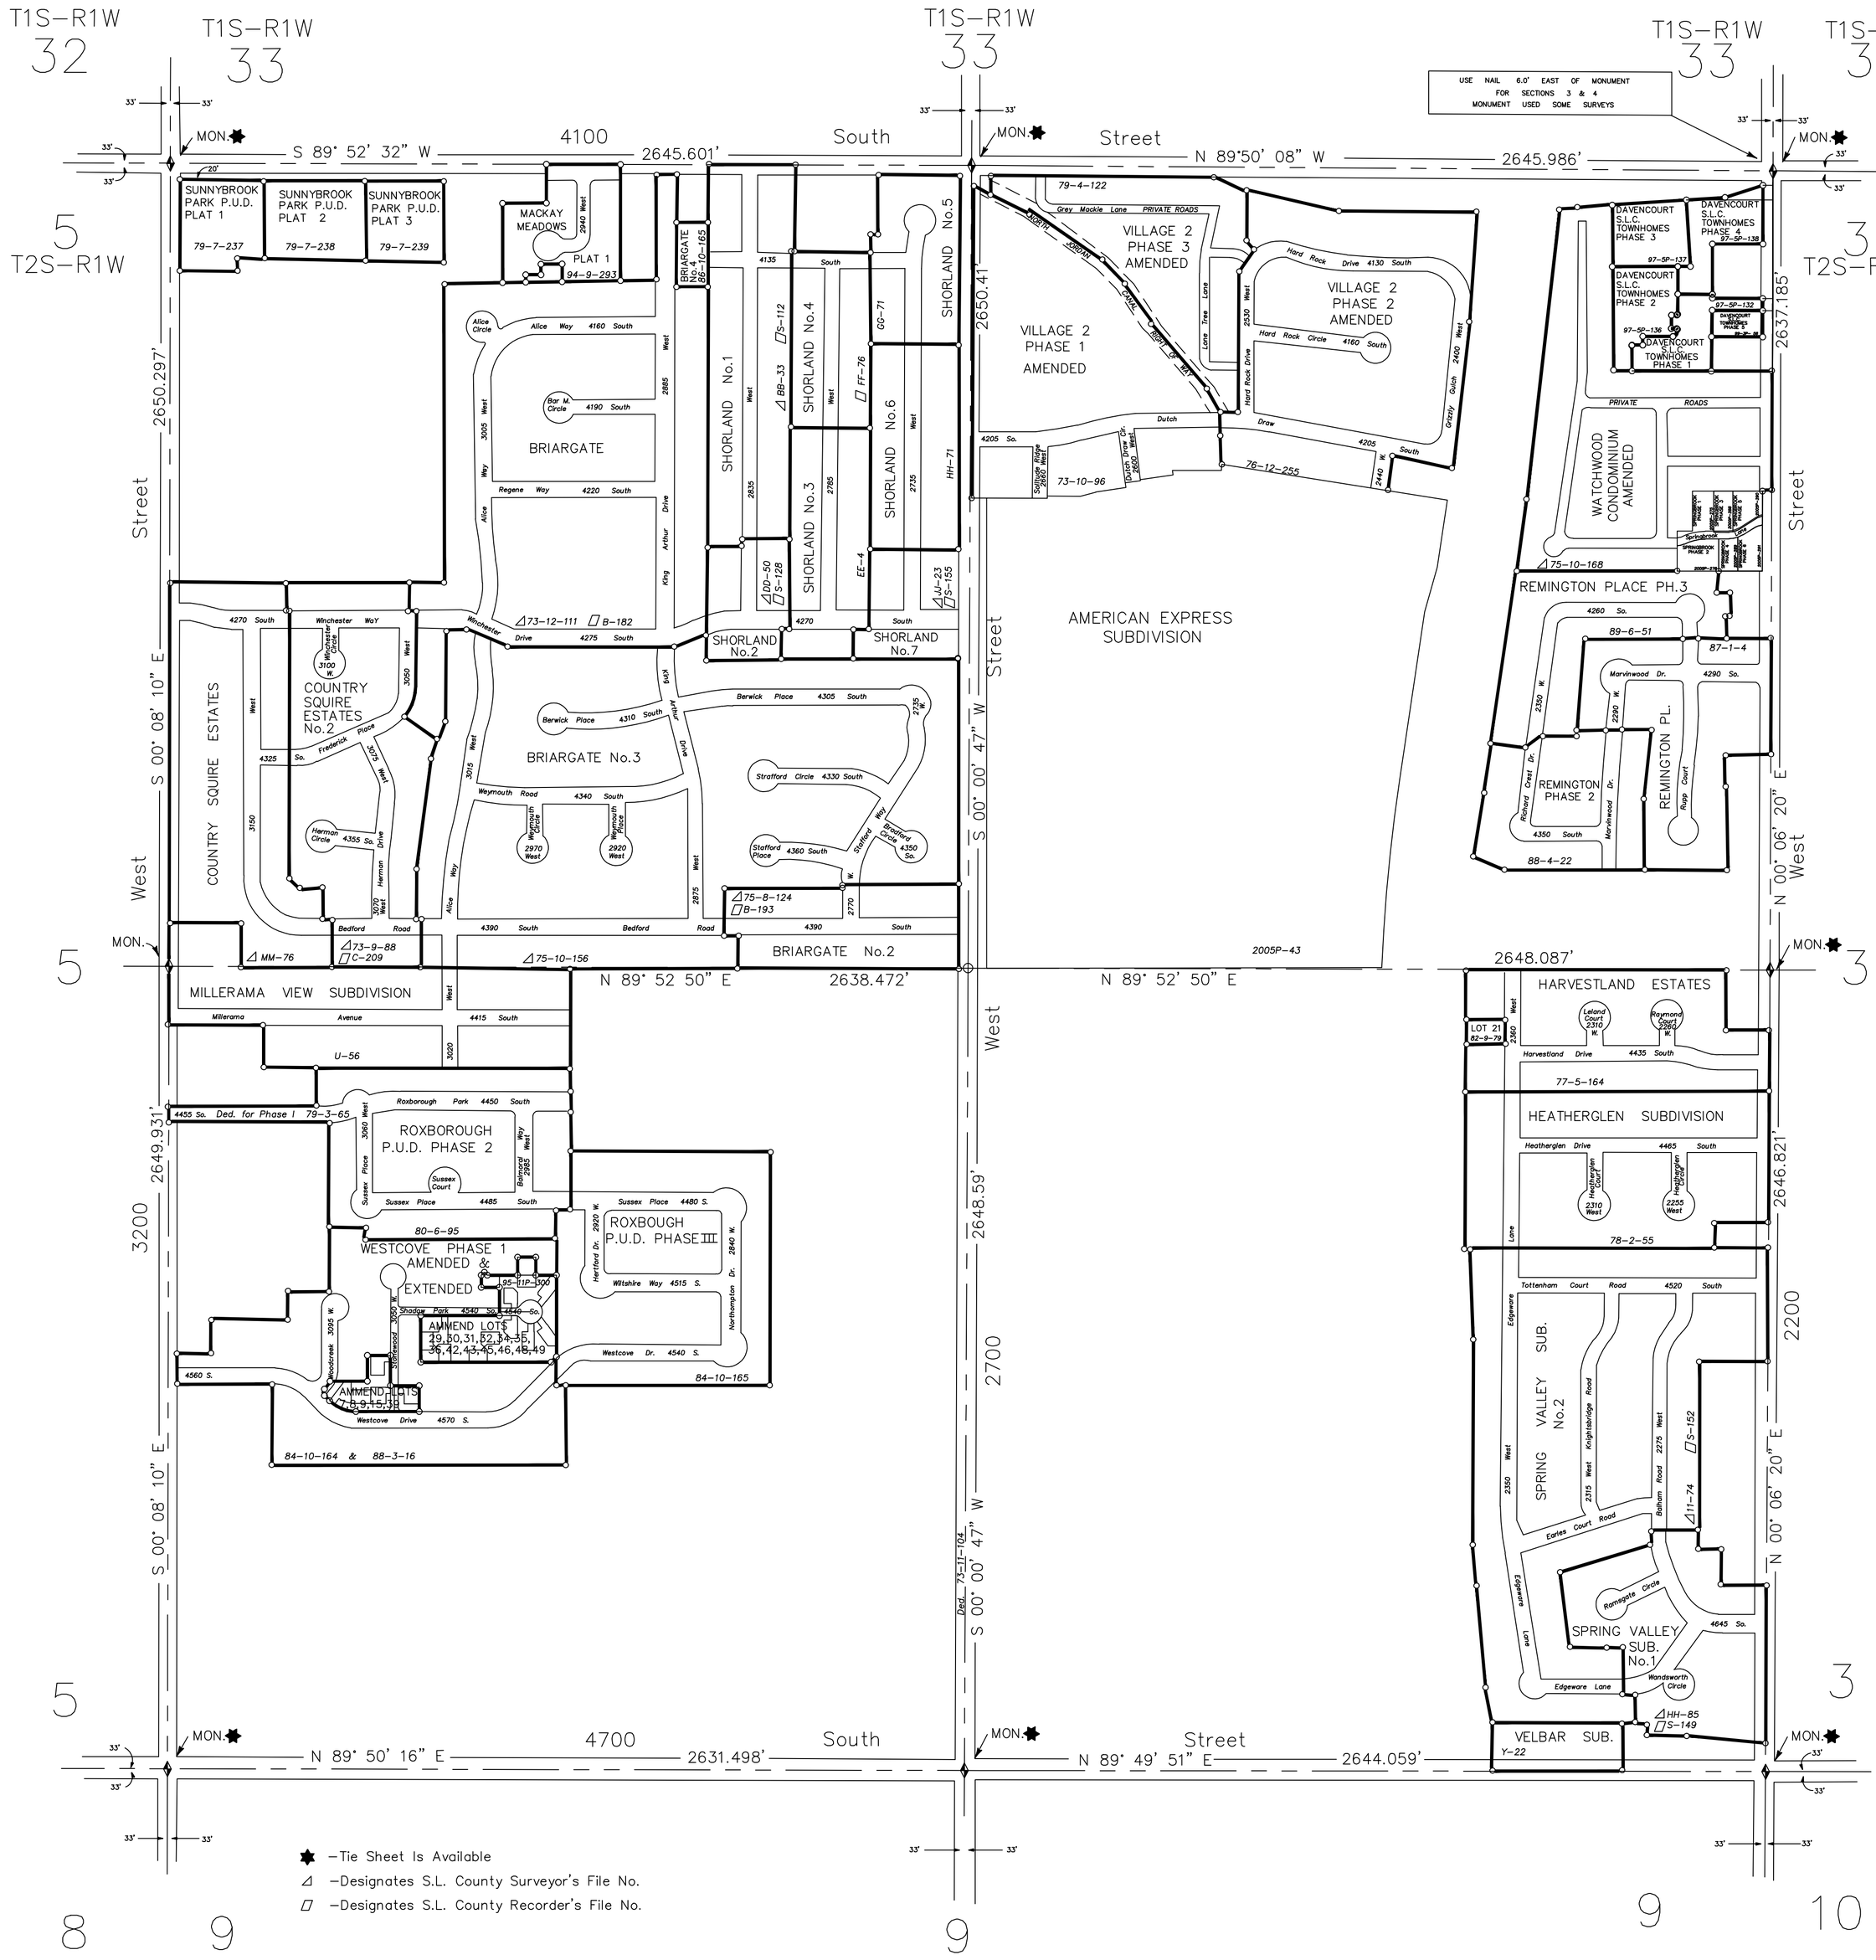

—Tie Sheet Is Available
—Designates S.L. County Surveyor's File No.
—Designates S.L. County Recorder's File No.

REVISIONS			
NO.	DATE	DESCRIPTION OF REVISION	INITIAL
1	11–28–94	MacKay Meadows Plat 1	LJP
2	2–16–95	Rubber Sheeted	SW
3	12–27–95	Added Notice	ALM
4	12–27–95	Change S.L. County Surveyor, Vaughn E. Butler	ALM
5	12–27–95	Standardize Layer Colors	ALM
6	12–28–95	Westcove Phase 1, Amended Lots	ALM
7	6–25–97	Davencourt S.L.C. Townhomes P.U.D. Phase 2	BJB
8	6–25–97	Davencourt S.L.C. Townhomes P.U.D. Phase 3	BJB
9	6–25–97	Davencourt S.L.C. Townhomes P.U.D. Phase 4	BJB
10	7–29–97	Davencourt S.L.C. Townhomes P.U.D. Phase 1	PSB
11	3–30–99	Davencourt S.L.C. Townhomes P.U.D. Phase 5	PSB
12	3–17–05	American Express Subdivision	PSB
13	12–12–05	Springbrook Townhomes Phases 1–6	PSB
14	8–11–08	Change S.L. County Surveyor, Reid J. Demman	MSK

SEC. 04
T2S–R1W
AREA REFERENCE PLAT

PREPARED BY THE OFFICE OF
THE SALT LAKE COUNTY SURVEYOR

COMPILED BY

REID J. DEMMAN

SALT LAKE COUNTY SURVEYOR

NOTICE

THE VALUES SHOWN HEREON REFERENCE THIS PLAT ONLY. ADJACENT AREA REFERENCE PLATS MAY SHOW DIFFERENT VALUES FOR IDENTICAL LINES.
A.R.P. VALUES HAVE BEEN GATHERED OVER A NUMBER OF YEARS, USING A VARIETY OF EQUIPMENT WITH VARING DEGREES OF ACCURACY. ALL INFORMATION SHOWN IS FOR REFERENCE ONLY AND SHOULD BE FIELD VERIFIED. COPIES OF FIELD TRAVERSES ARE AVAILABLE FOR MOST SECTIONS.
STATE PLANE COORDINATES ARE ALSO AVAILABLE FOR SOME SECTIONS.
PLEASE CHECK WITH STAFF.

SCALE 1" = 300'

Date Converted – 07/17/92

SALT LAKE COUNTY
GEOGRAPHIC INFORMATION SYSTEM
©1992

04–T2S–R1W

04–T2S–R1W