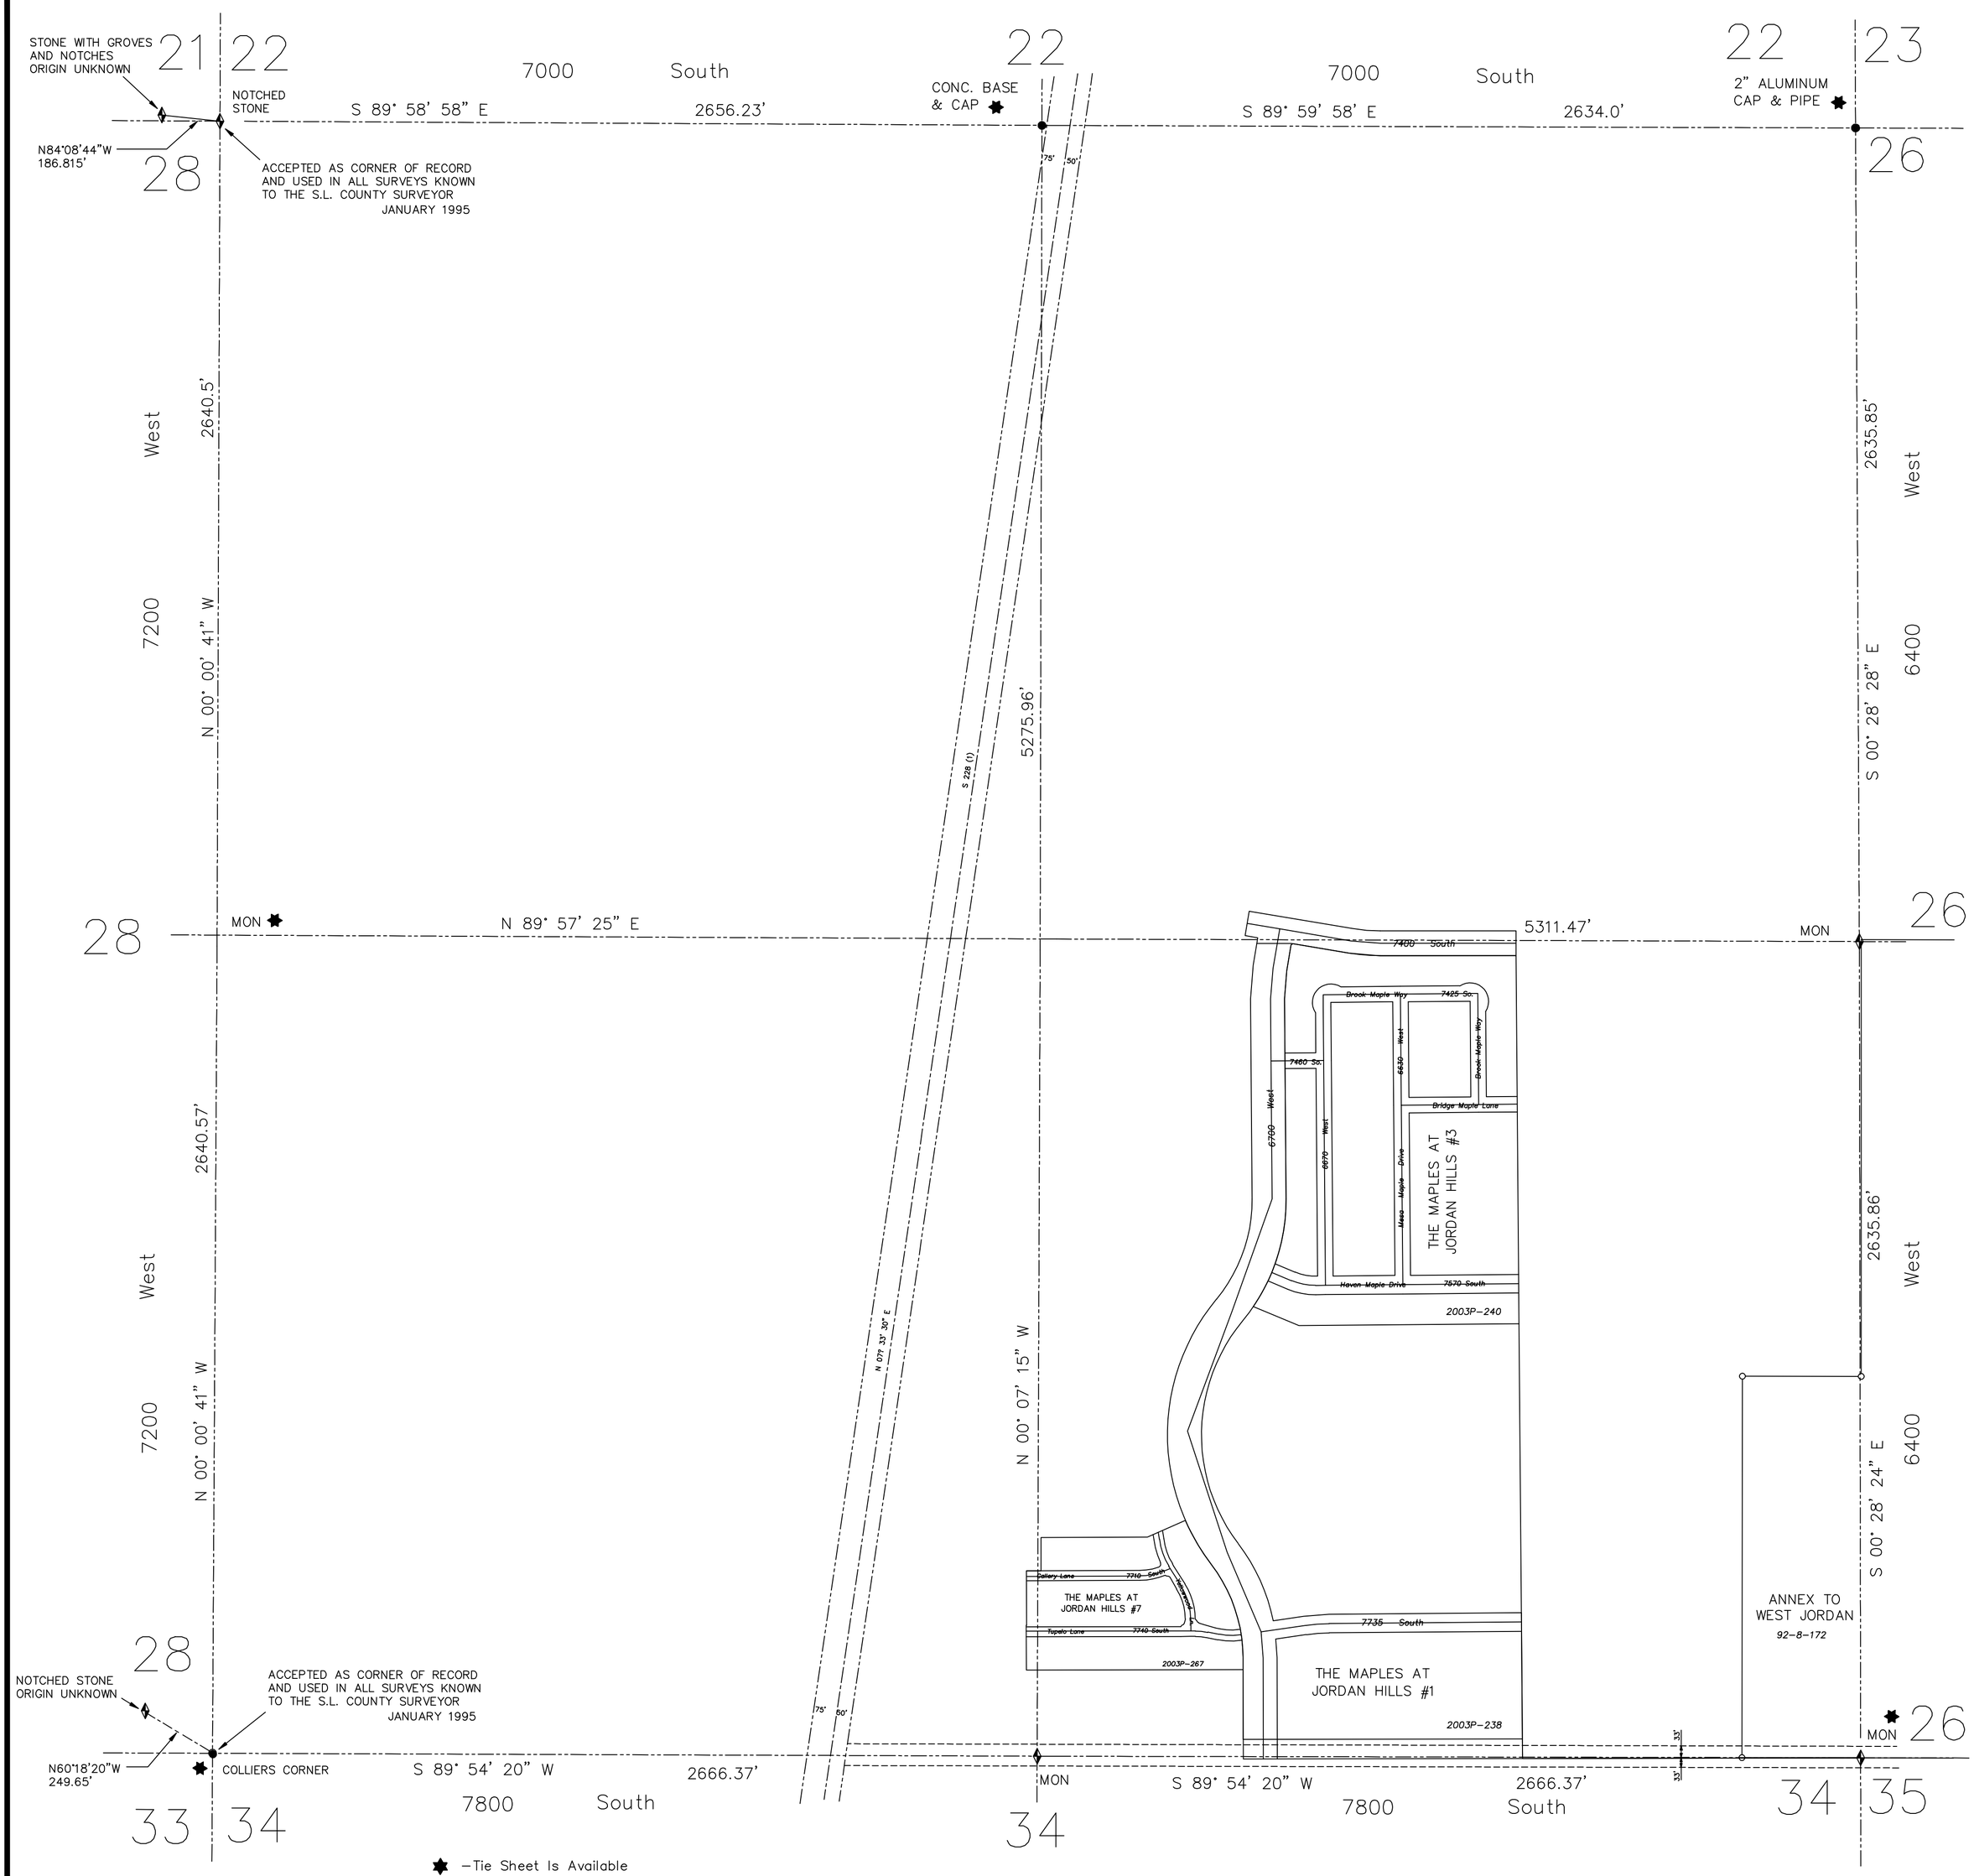

REVISIONS			
NO.	DATE	DESCRIPTION OF REVISION	INITIAL
1	9-9-93	Update 1992 Annexations	LJP
2	3-24-95	Rubber Sheeted	SW
3	1-24-00	Standardize Layer Colors	PSB
4	1-24-00	Change S.L. County Surveyor-Vaughn E. Butler	PSB
5	10-2-03	The Maples at Jordan Hills Phase 1	PSB
6	10-17-03	The Maples at Jordan Hills Phase 3	PSB
7	11-4-03	The Maples at Jordan Hills Phase 7	PSB
8	11-20-07	Change S.L. County Surveyor-Reid J. Demman	MSK

SEC. 27
T2S-R2W
AREA REFERENCE PLAT

PREPARED BY THE OFFICE OF
THE SALT LAKE COUNTY SURVEYOR

N O T I C E

THE VALUES SHOWN HEREON REFERENCE THIS PLAT ONLY. ADJACENT AREA REFERENCE PLATS MAY SHOW DIFFERENT VALUES FOR IDENTICAL LINES.
A.R.P. VALUES HAVE BEEN GATHERED OVER A NUMBER OF YEARS, USING A VARIETY OF EQUIPMENT WITH VARING DEGREES OF ACCURACY. ALL INFORMATION SHOWN IS FOR REFERENCE ONLY AND SHOULD BE FIELD VERIFIED. COPIES OF FIELD TRAVERSES ARE AVAILABLE FOR MOST SECTIONS.
STATE PLANE COORDINATES ARE ALSO AVAILABLE FOR SOME SECTIONS.
PLEASE CHECK WITH STAFF.

REID J. DEMMAN

SALT LAKE COUNTY SURVEYOR

SCALE 1" = 300'

Date Converted - 07/31/92

SALT LAKE COUNTY
GEOGRAPHIC INFORMATION SYSTEM
©1992

27-T2S-R2W

27-T2S-R2W