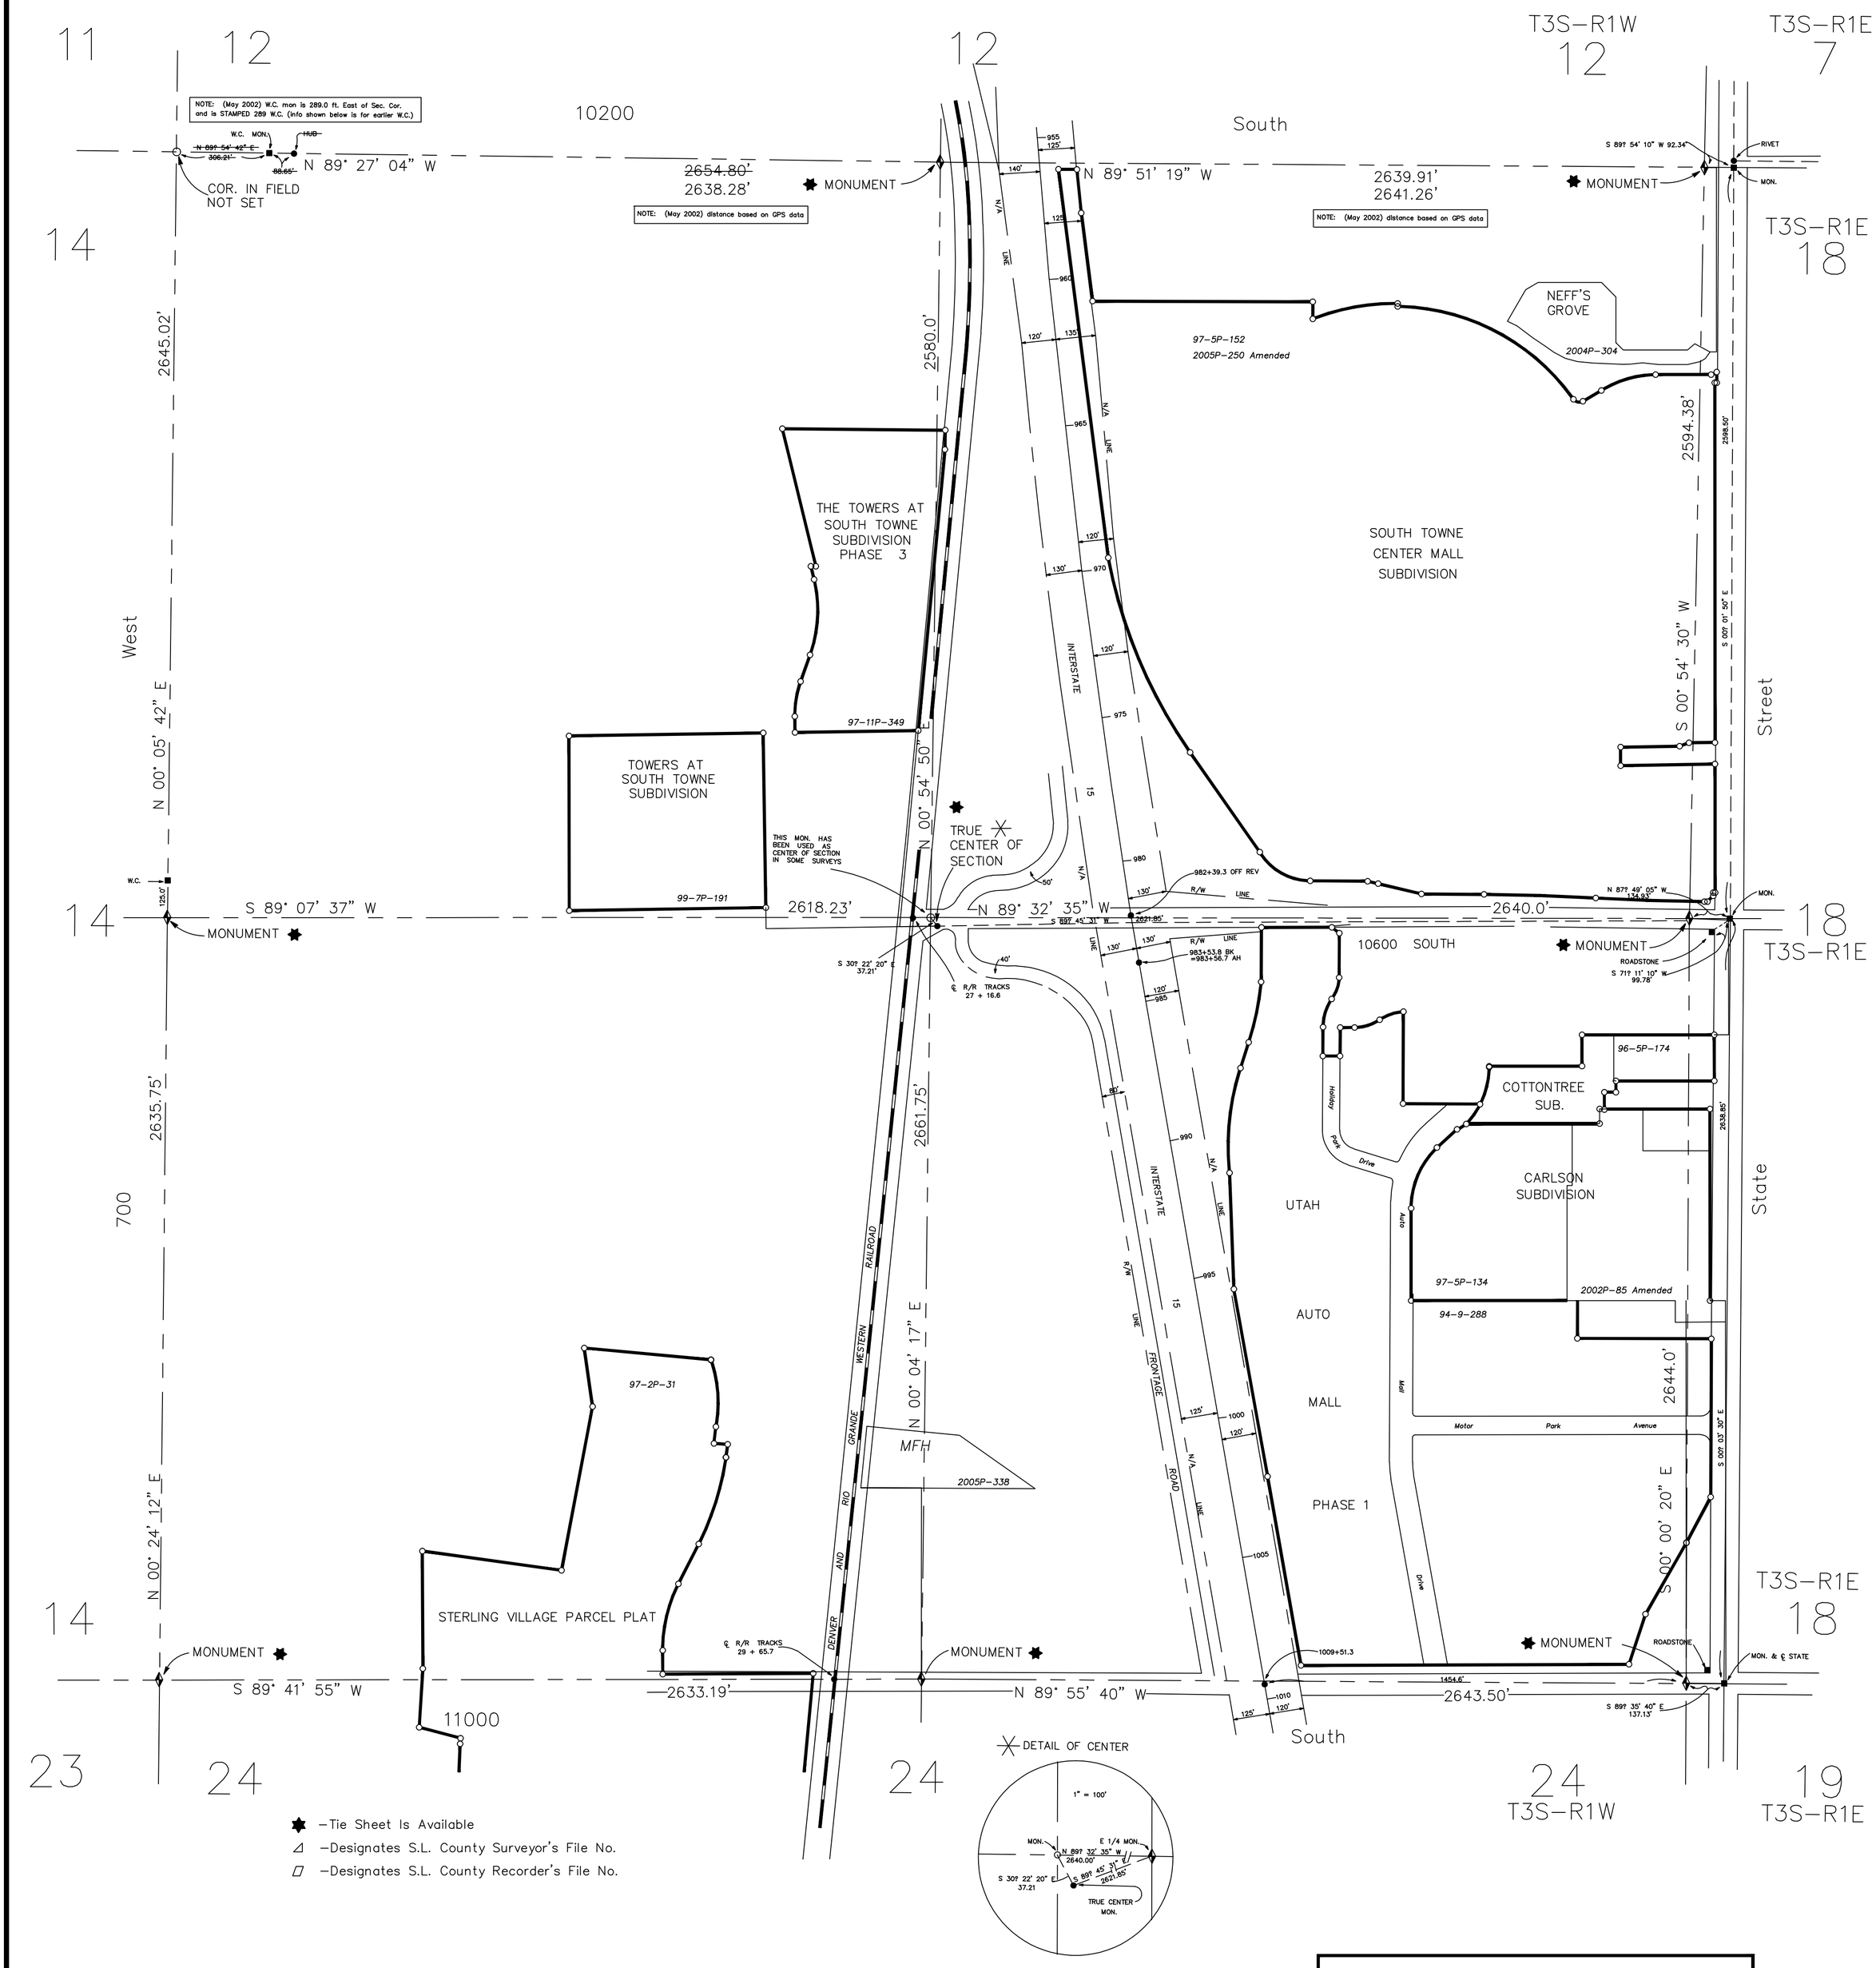

★ –Tie Sheet Is Available

◿ –Designates S.L. County Surveyor's File No.

▱ –Designates S.L. County Recorder's File No.

REVISIONS			
NO.	DATE	DESCRIPTION OF REVISION	INITIAL
1	11–23–94	Utah Auto Mall Phase 1	LJP
2	2–09–95	Rubber Sheeted	SW
3	7–8–96	Insert Notice	LJP
4	7–8–96	Changed Surveyor to Vaughn E. Butler	LJP
5	7–8–96	Cottontree Subdivision	LJP
6	2–28–97	Sterling Village Parcel Plat	LJP
7	7–10–97	Carlson Subdivision	PSB
8	7–25–97	South Towne Center Mall Subdivision	LJP
9	12–5–97	The Towers At South Towne Phase 3	LJP
10	4–6–98	Corrected dist. on East Section Line	LJP
11	8–3–99	Towers At South Towne Subdivision	PSB
12	4–22–02	Carlson Subdivision Amended	PSB
13	5–28–02	added NOTE to WC at NW cor of section	EGB
14	11–29–04	Neff's Grove	PSB
15	10–25–05	South Towne Center Mall Subdivision Amended	PSB
16	3–8–06	MFH Subdivision	PSB
17	8–11–08	Changed Surveyor to Reid J. Demman	MSK

N O T I C E

THE VALUES SHOWN HEREON REFERENCE THIS PLAT ONLY. ADJACENT AREA REFERENCE PLATS MAY SHOW DIFFERENT VALUES FOR IDENTICAL LINES.
A.R.P. VALUES HAVE BEEN GATHERED OVER A NUMBER OF YEARS, USING A VARIETY OF EQUIPMENT WITH VARING DEGREES OF ACCURACY. ALL INFORMATION SHOWN IS FOR REFERENCE ONLY AND SHOULD BE FIELD VERIFIED. COPIES OF FIELD TRAVERSES ARE AVAILABLE FOR MOST SECTIONS.
STATE PLANE COORDINATES ARE ALSO AVAILABLE FOR SOME SECTIONS.
PLEASE CHECK WITH STAFF.

SEC. 13
T3S–R1W
AREA REFERENCE PLAT

PREPARED BY THE OFFICE OF
THE SALT LAKE COUNTY SURVEYOR

COMPILED BY

REID J. DEMMAN

SALT LAKE COUNTY SURVEYOR

SCALE 1" = 300'

SALT LAKE COUNTY
GEOGRAPHIC INFORMATION SYSTEM
©1992

13–T3S–R1W

Date Converted – 08/14/92

13–T3S–R1W