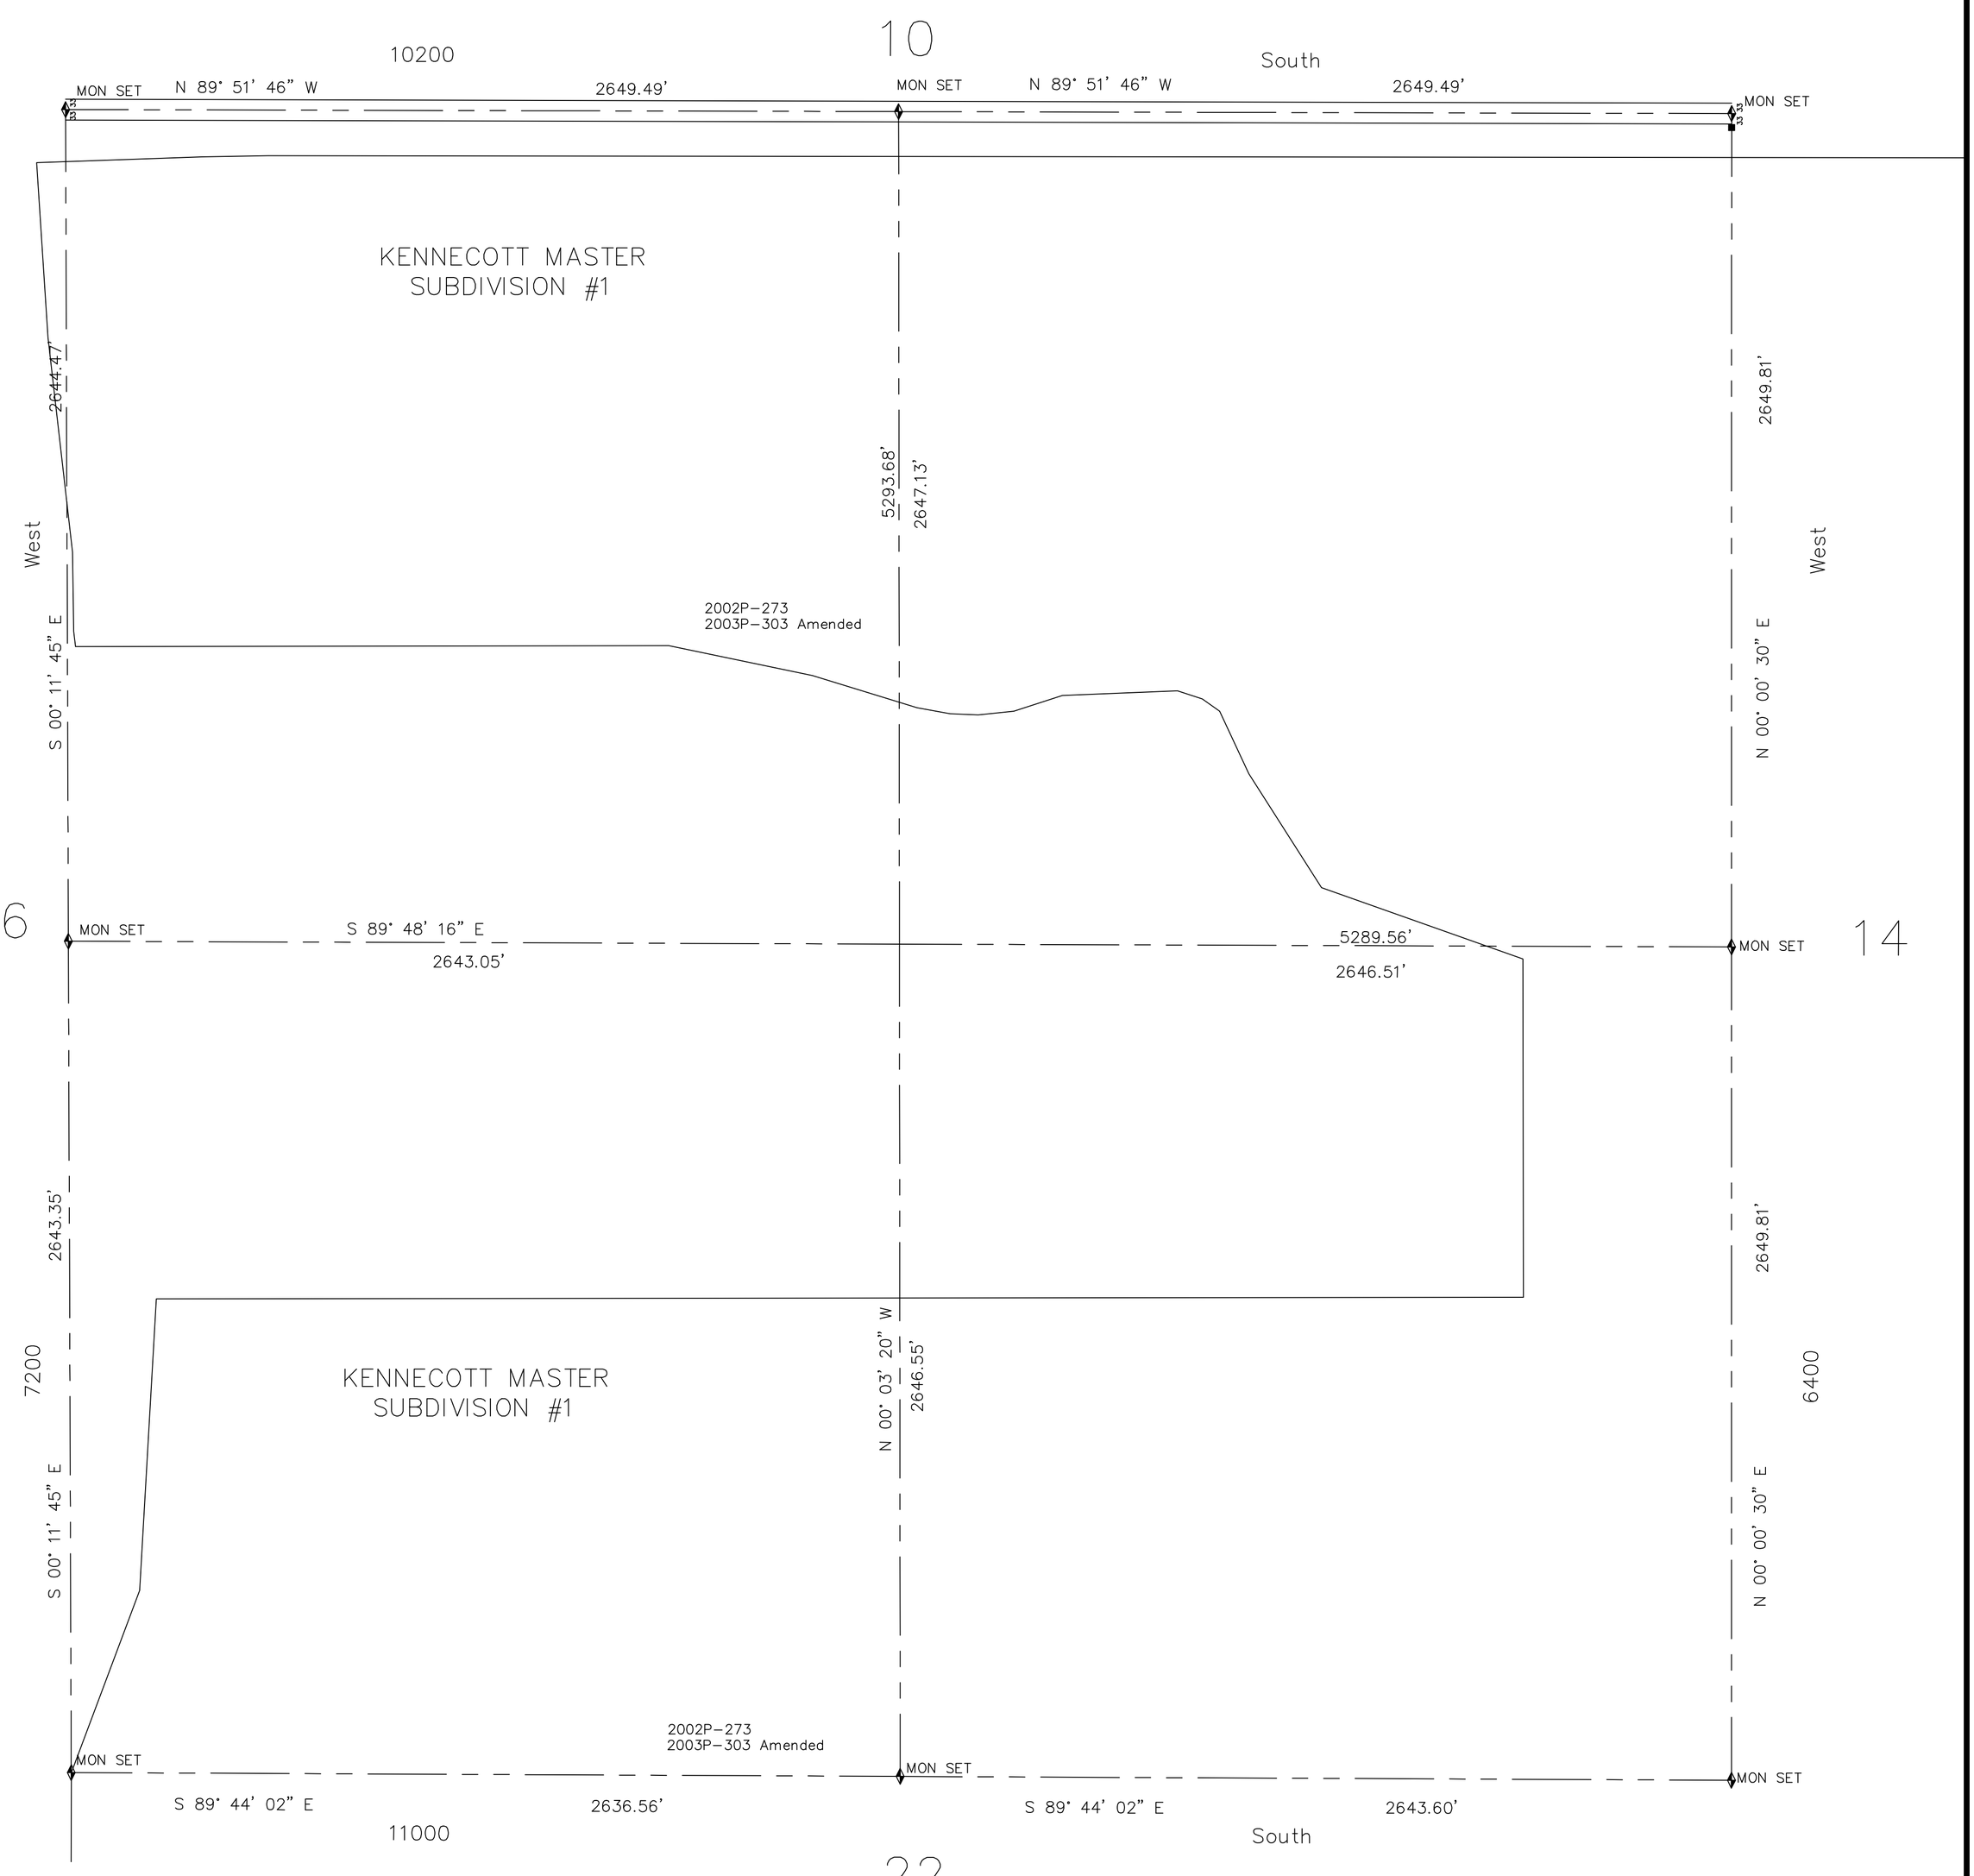

✸ —Tie Sheet Is Available

◿ —Designates S.L. County Surveyor's File No.

▱ —Designates S.L. County Recorder's File No.

NOTICE

THE VALUES SHOWN HEREON REFERENCE THIS PLAT ONLY. ADJACENT AREA REFERENCE PLATS MAY SHOW DIFFERENT VALUES FOR IDENTICAL LINES.
A.R.P. VALUES HAVE BEEN GATHERED OVER A NUMBER OF YEARS, USING A VARIETY OF EQUIPMENT WITH VARING DEGREES OF ACCURACY. ALL INFORMATION SHOWN IS FOR REFERENCE ONLY AND SHOULD BE FIELD VERIFIED. COPIES OF FIELD TRAVERSES ARE AVAILABLE FOR MOST SECTIONS.
STATE PLANE COORDINATES ARE ALSO AVAILABLE FOR SOME SECTIONS.
PLEASE CHECK WITH STAFF.

REVISIONS

NO.	DATE	DESCRIPTION OF REVISION	INITIAL
1	3-22-95	Rubber Sheeted	SW
2	11-29-02	Change S.L. Co. Surveyor Vaughn E. Butler	PSB
3	11-29-02	Standardize Layer Colors	PSB
4	11-29-02	Add Notice	PSB
5	11-29-02	Kennecott Master Subdivision #1	PSB
6	12-11-03	Kennecott Master Subdivision #1 Amended	PSB
7	11-26-07	Change S.L. Co. Surveyor Reid J. Demman	MSK

SEC. 15
T3S-R2W
AREA REFERENCE PLAT

PREPARED BY THE OFFICE OF
THE SALT LAKE COUNTY SURVEYOR

REID J. DEMMAN

SALT LAKE COUNTY SURVEYOR

SCALE 1" = 300'

Date Converted - 08/28/92

SALT LAKE COUNTY
GEOGRAPHIC INFORMATION SYSTEM
©1992

15-T3S-R2W

15-T3S-R2W