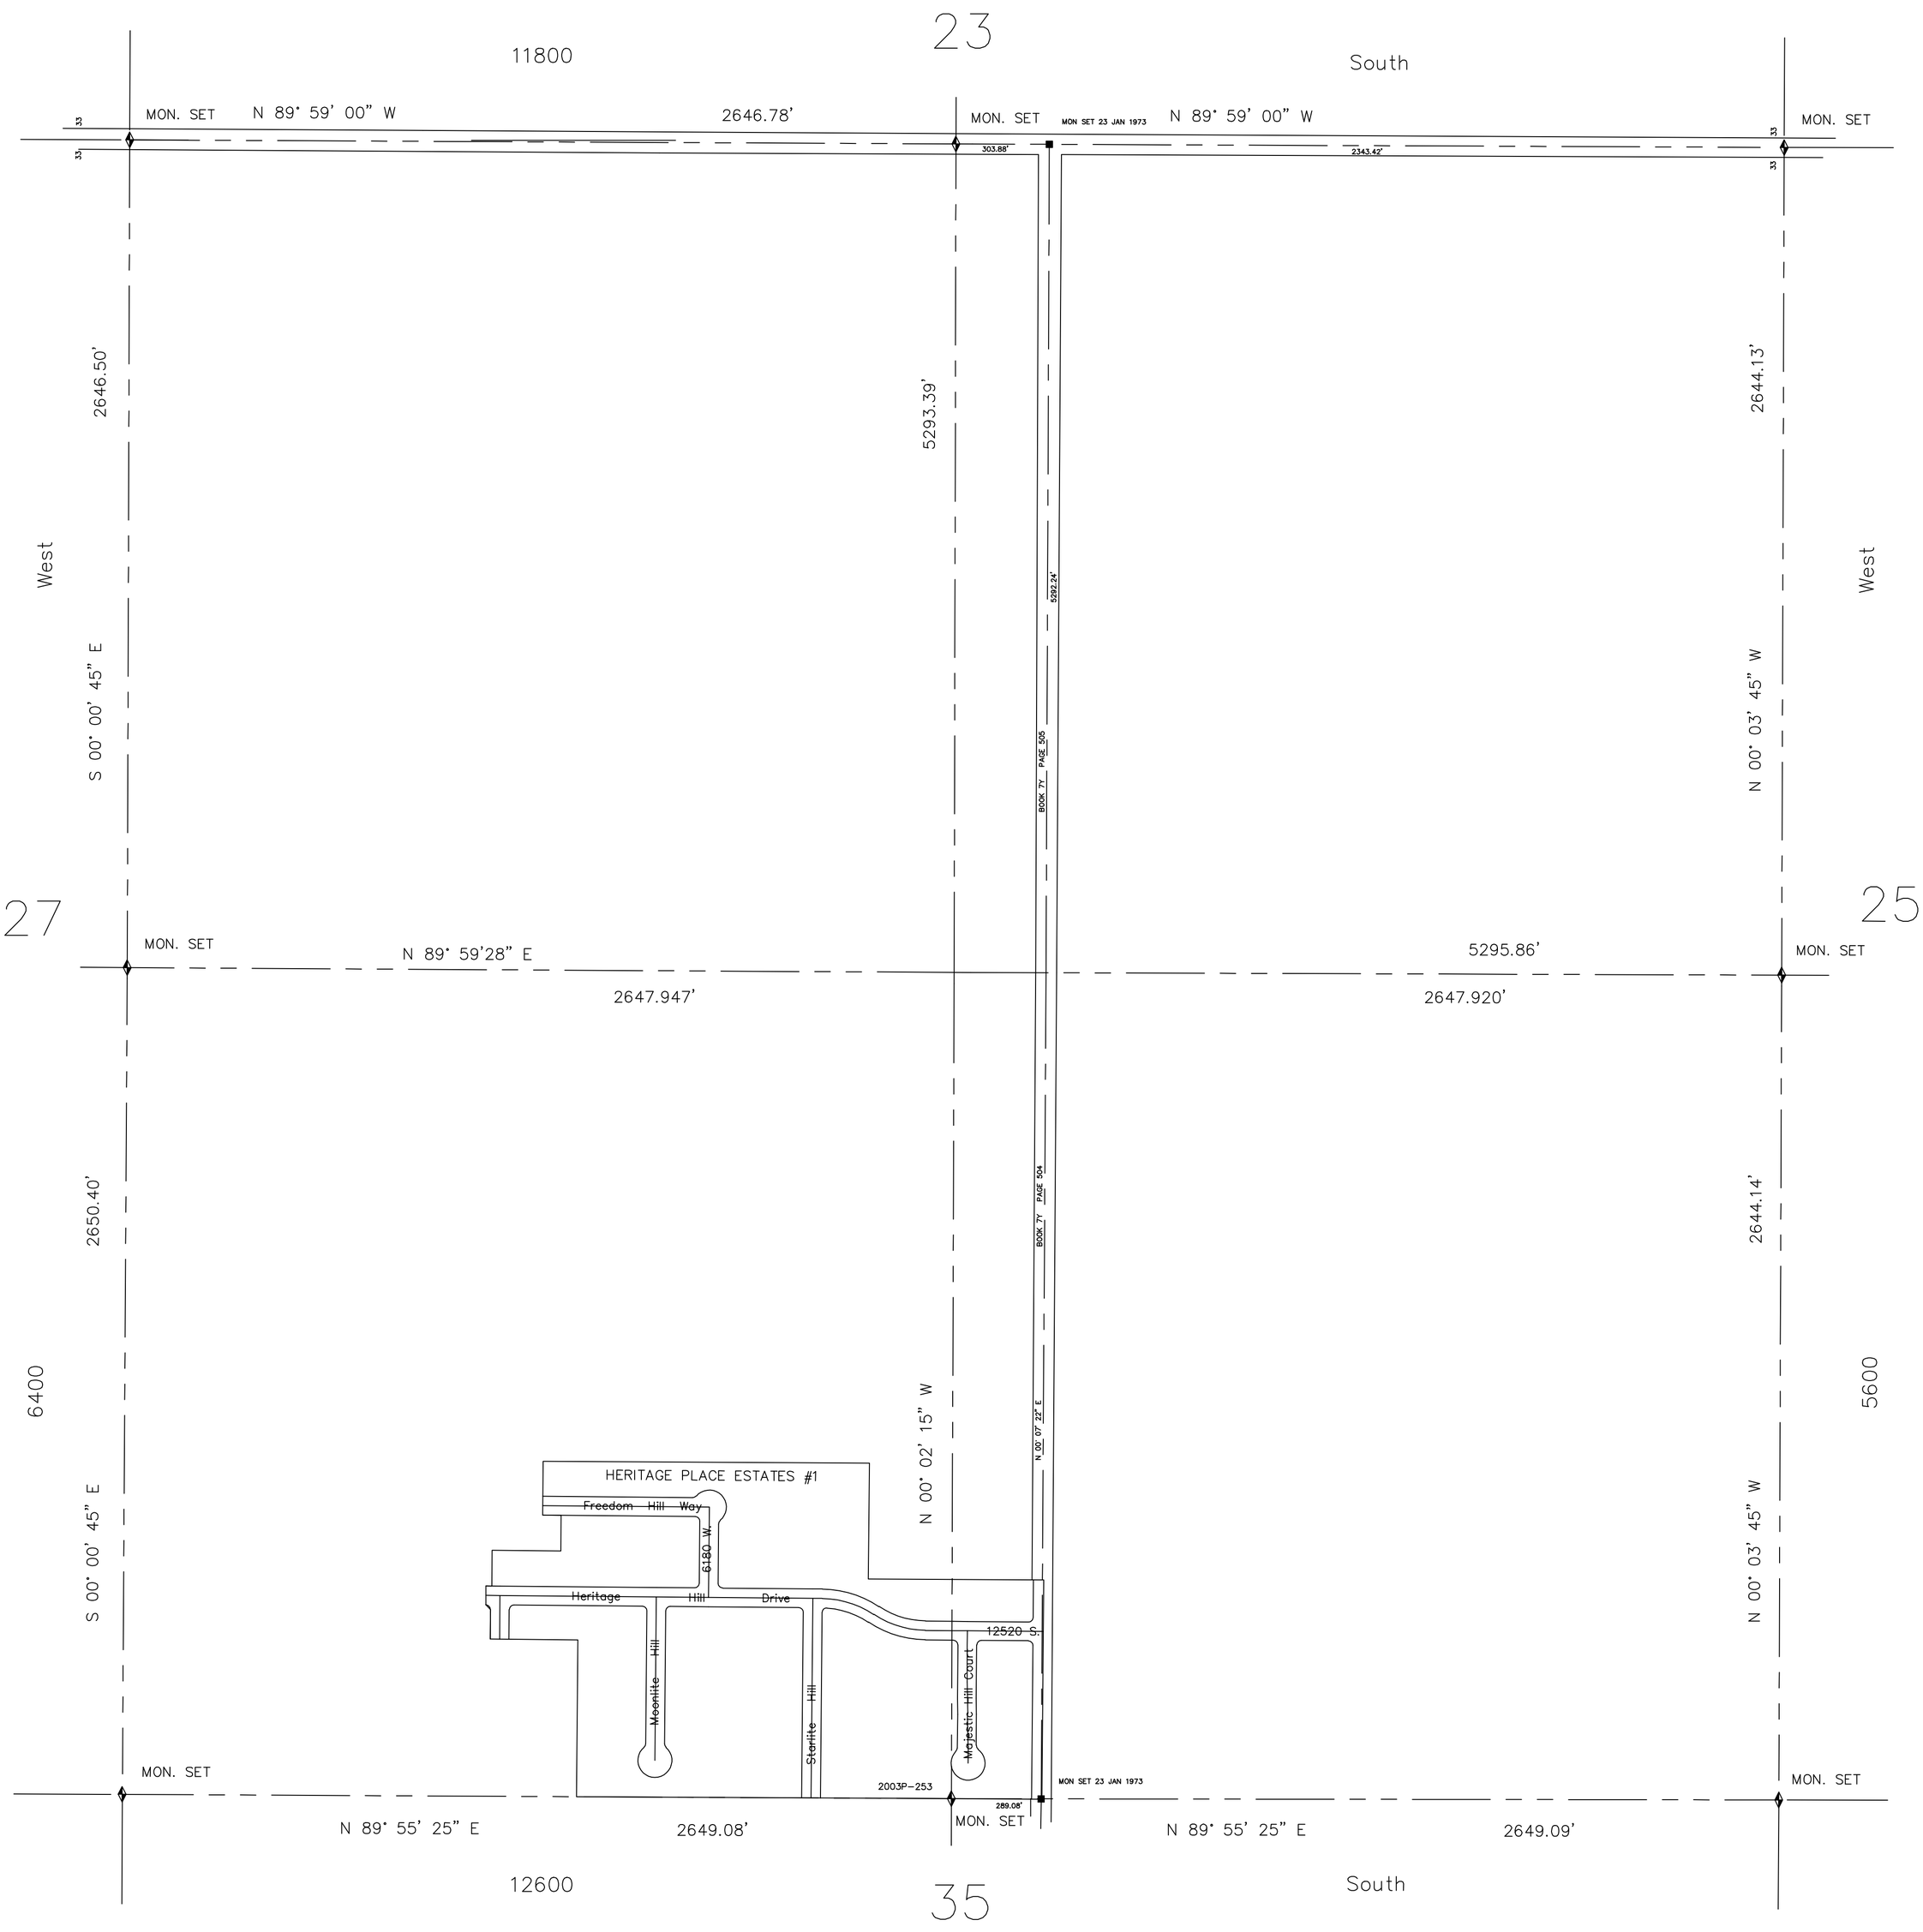

★ –Tie Sheet Is Available

◿ –Designates S.L. County Surveyor's File No.

▱ –Designates S.L. County Recorder's File No.

REVISIONS			
NO.	DATE	DESCRIPTION OF REVISION	INITIAL
1	3–23–95	Rubber Sheeted	SW
2	10–31–03	Vaughn E. Butler, Salt Lake County Surveyor	PSB
3	10–31–03	Standardize Layer Colors	PSB
4	10–31–03	Heritage Place Estates Phase 1	PSB
5	11–26–07	Reid J. Demman, Salt Lake County Surveyor	MSK

SEC. 26
T3S–R2W
AREA REFERENCE PLAT

PREPARED BY THE OFFICE OF
THE SALT LAKE COUNTY SURVEYOR

SCALE 1" = 300'

REID J. DEMMAN

SALT LAKE COUNTY SURVEYOR

Date Converted – 08/28/92

SALT LAKE COUNTY
GEOGRAPHIC INFORMATION SYSTEM
©1992

26–T3S–R2W