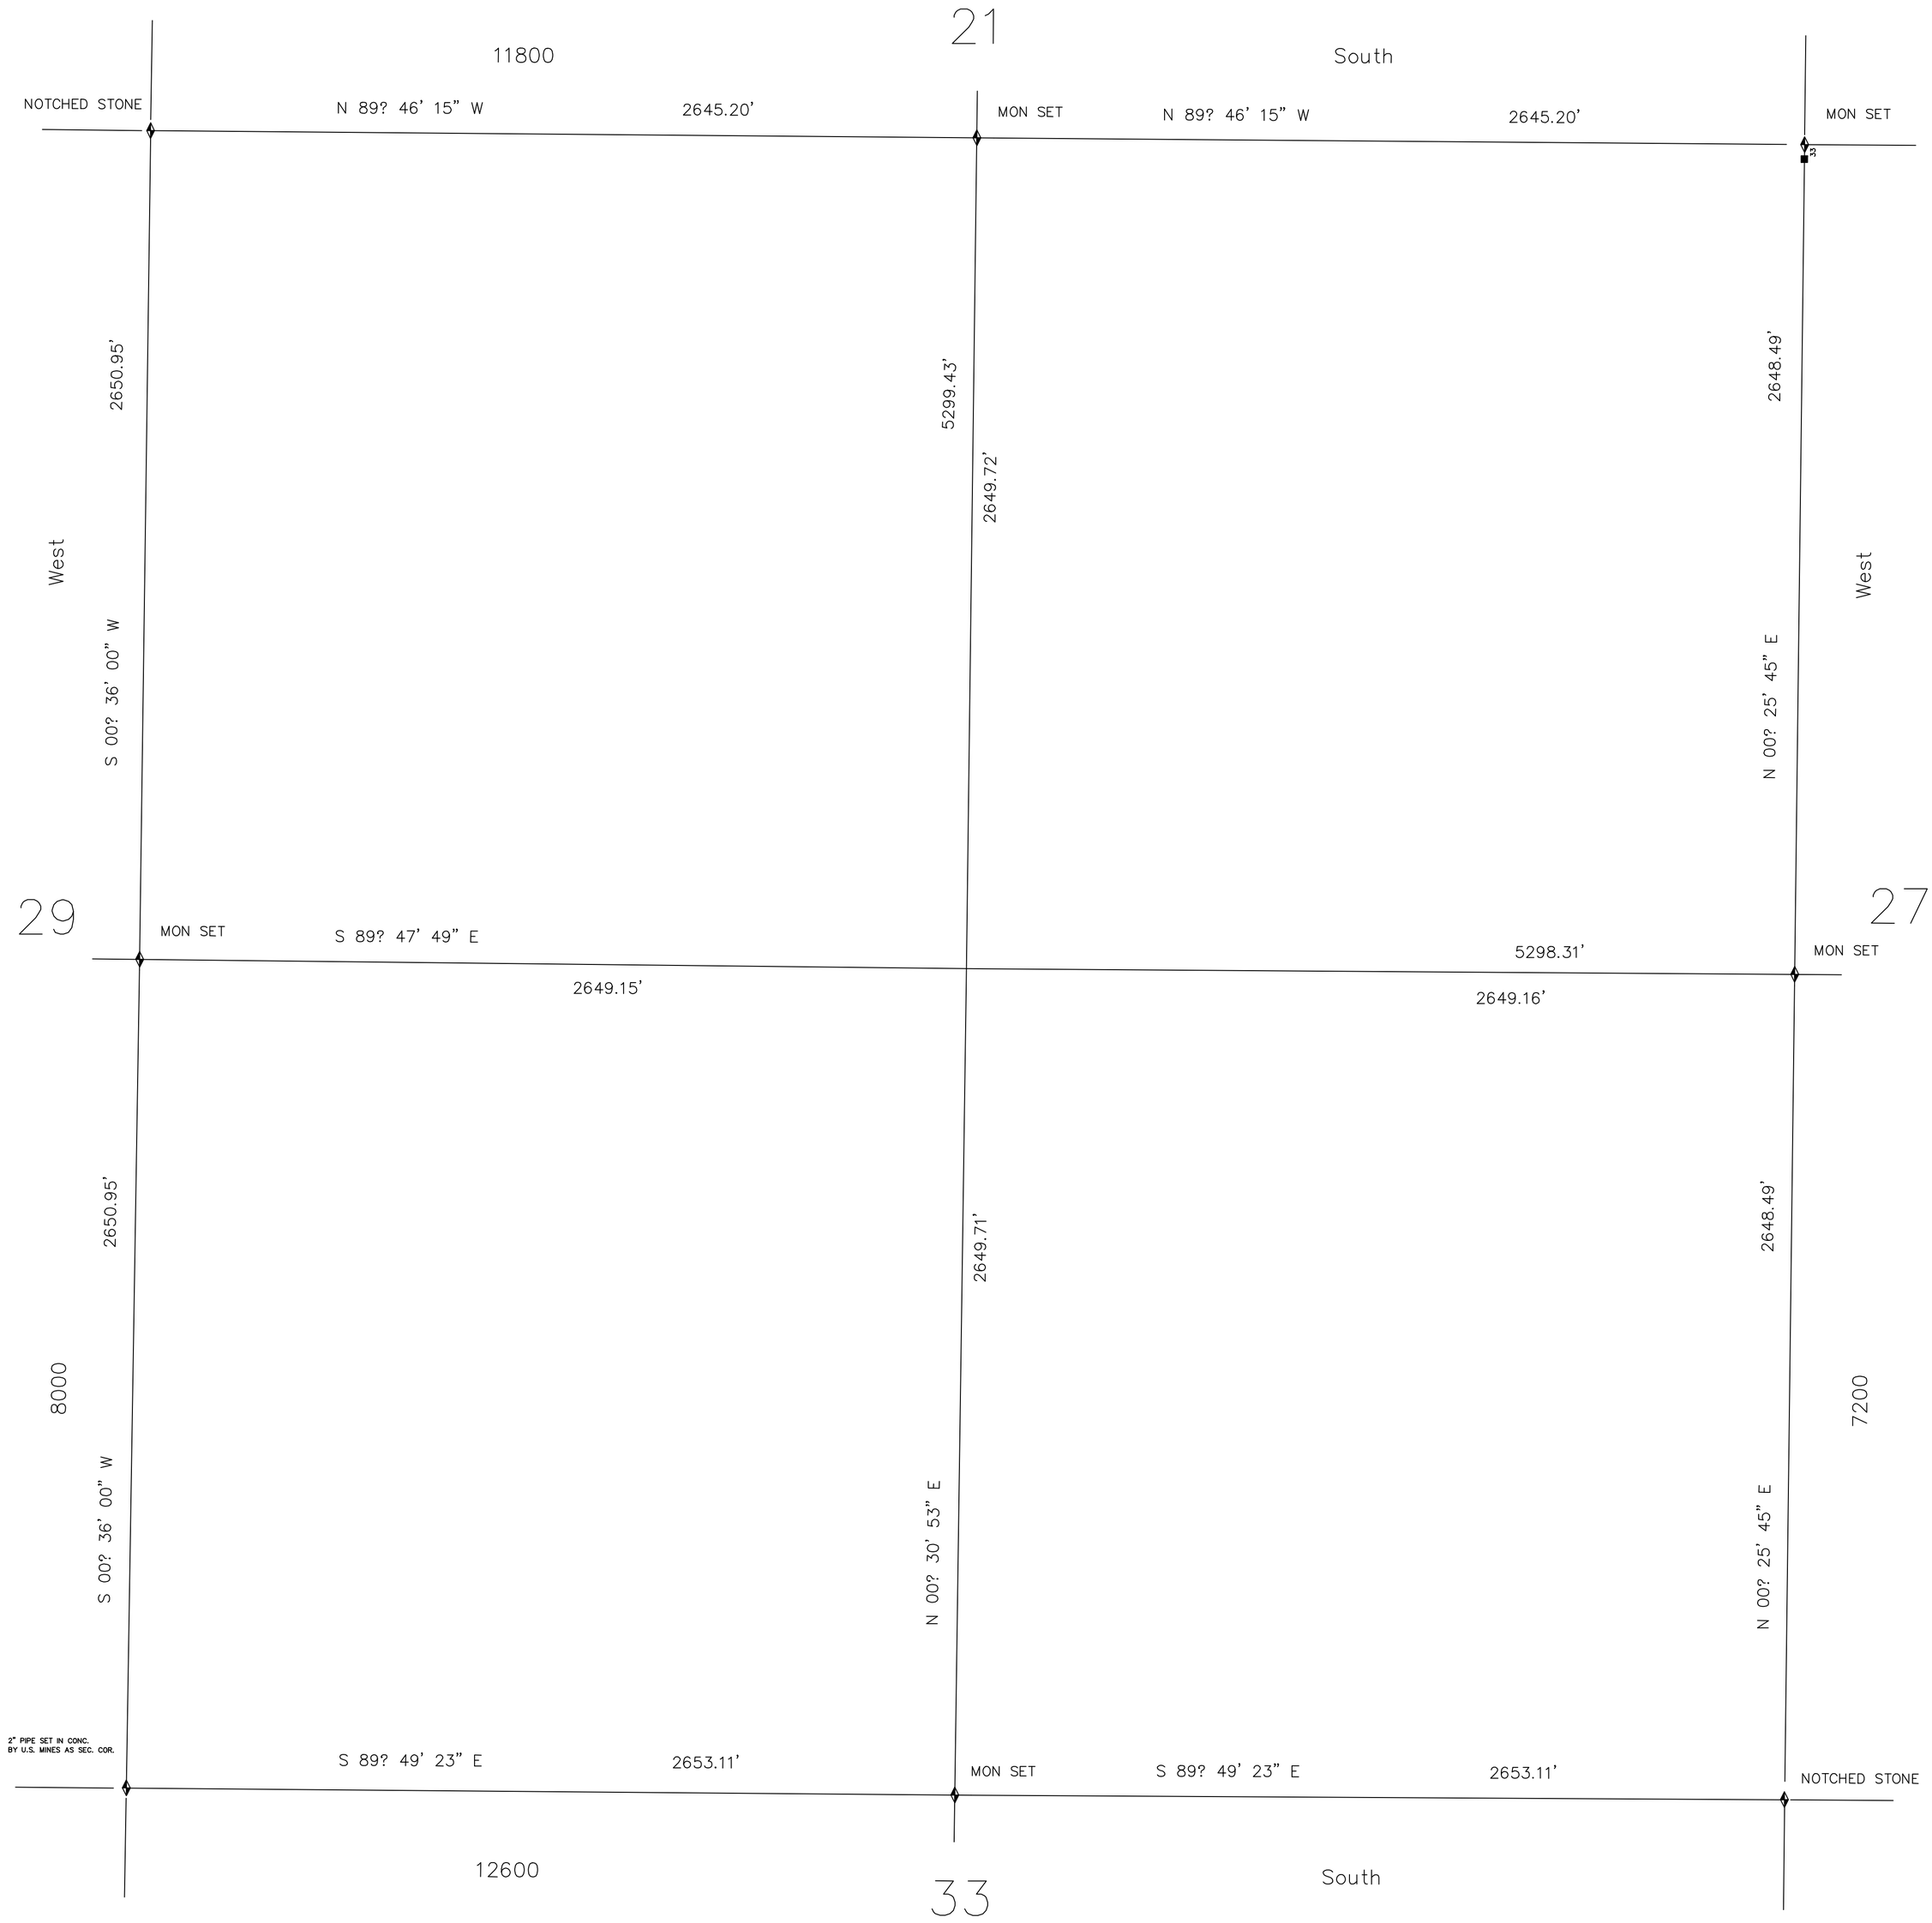

SEC. 28
T3S-R2W
AREA REFERENCE PLAT

★ —Tie Sheet Is Available
◿ —Designates S.L. County Surveyor's File No.
▱ —Designates S.L. County Recorder's File No.

REVISIONS			
NO.	DATE	DESCRIPTION OF REVISION	INITIAL
1	3-23-95	Rubber Sheeted	SW
2	11-26-06	Changed Surveyor to Reid J. Demman	MSK

Date Converted — 08/28/92

PREPARED BY THE OFFICE OF
THE SALT LAKE COUNTY SURVEYOR

REID J. DEMMAN

SALT LAKE COUNTY SURVEYOR

SCALE 1" = 300'

SALT LAKE COUNTY
GEOGRAPHIC INFORMATION SYSTEM
©1992

28-T3S-R2W

28-T3S-R2W