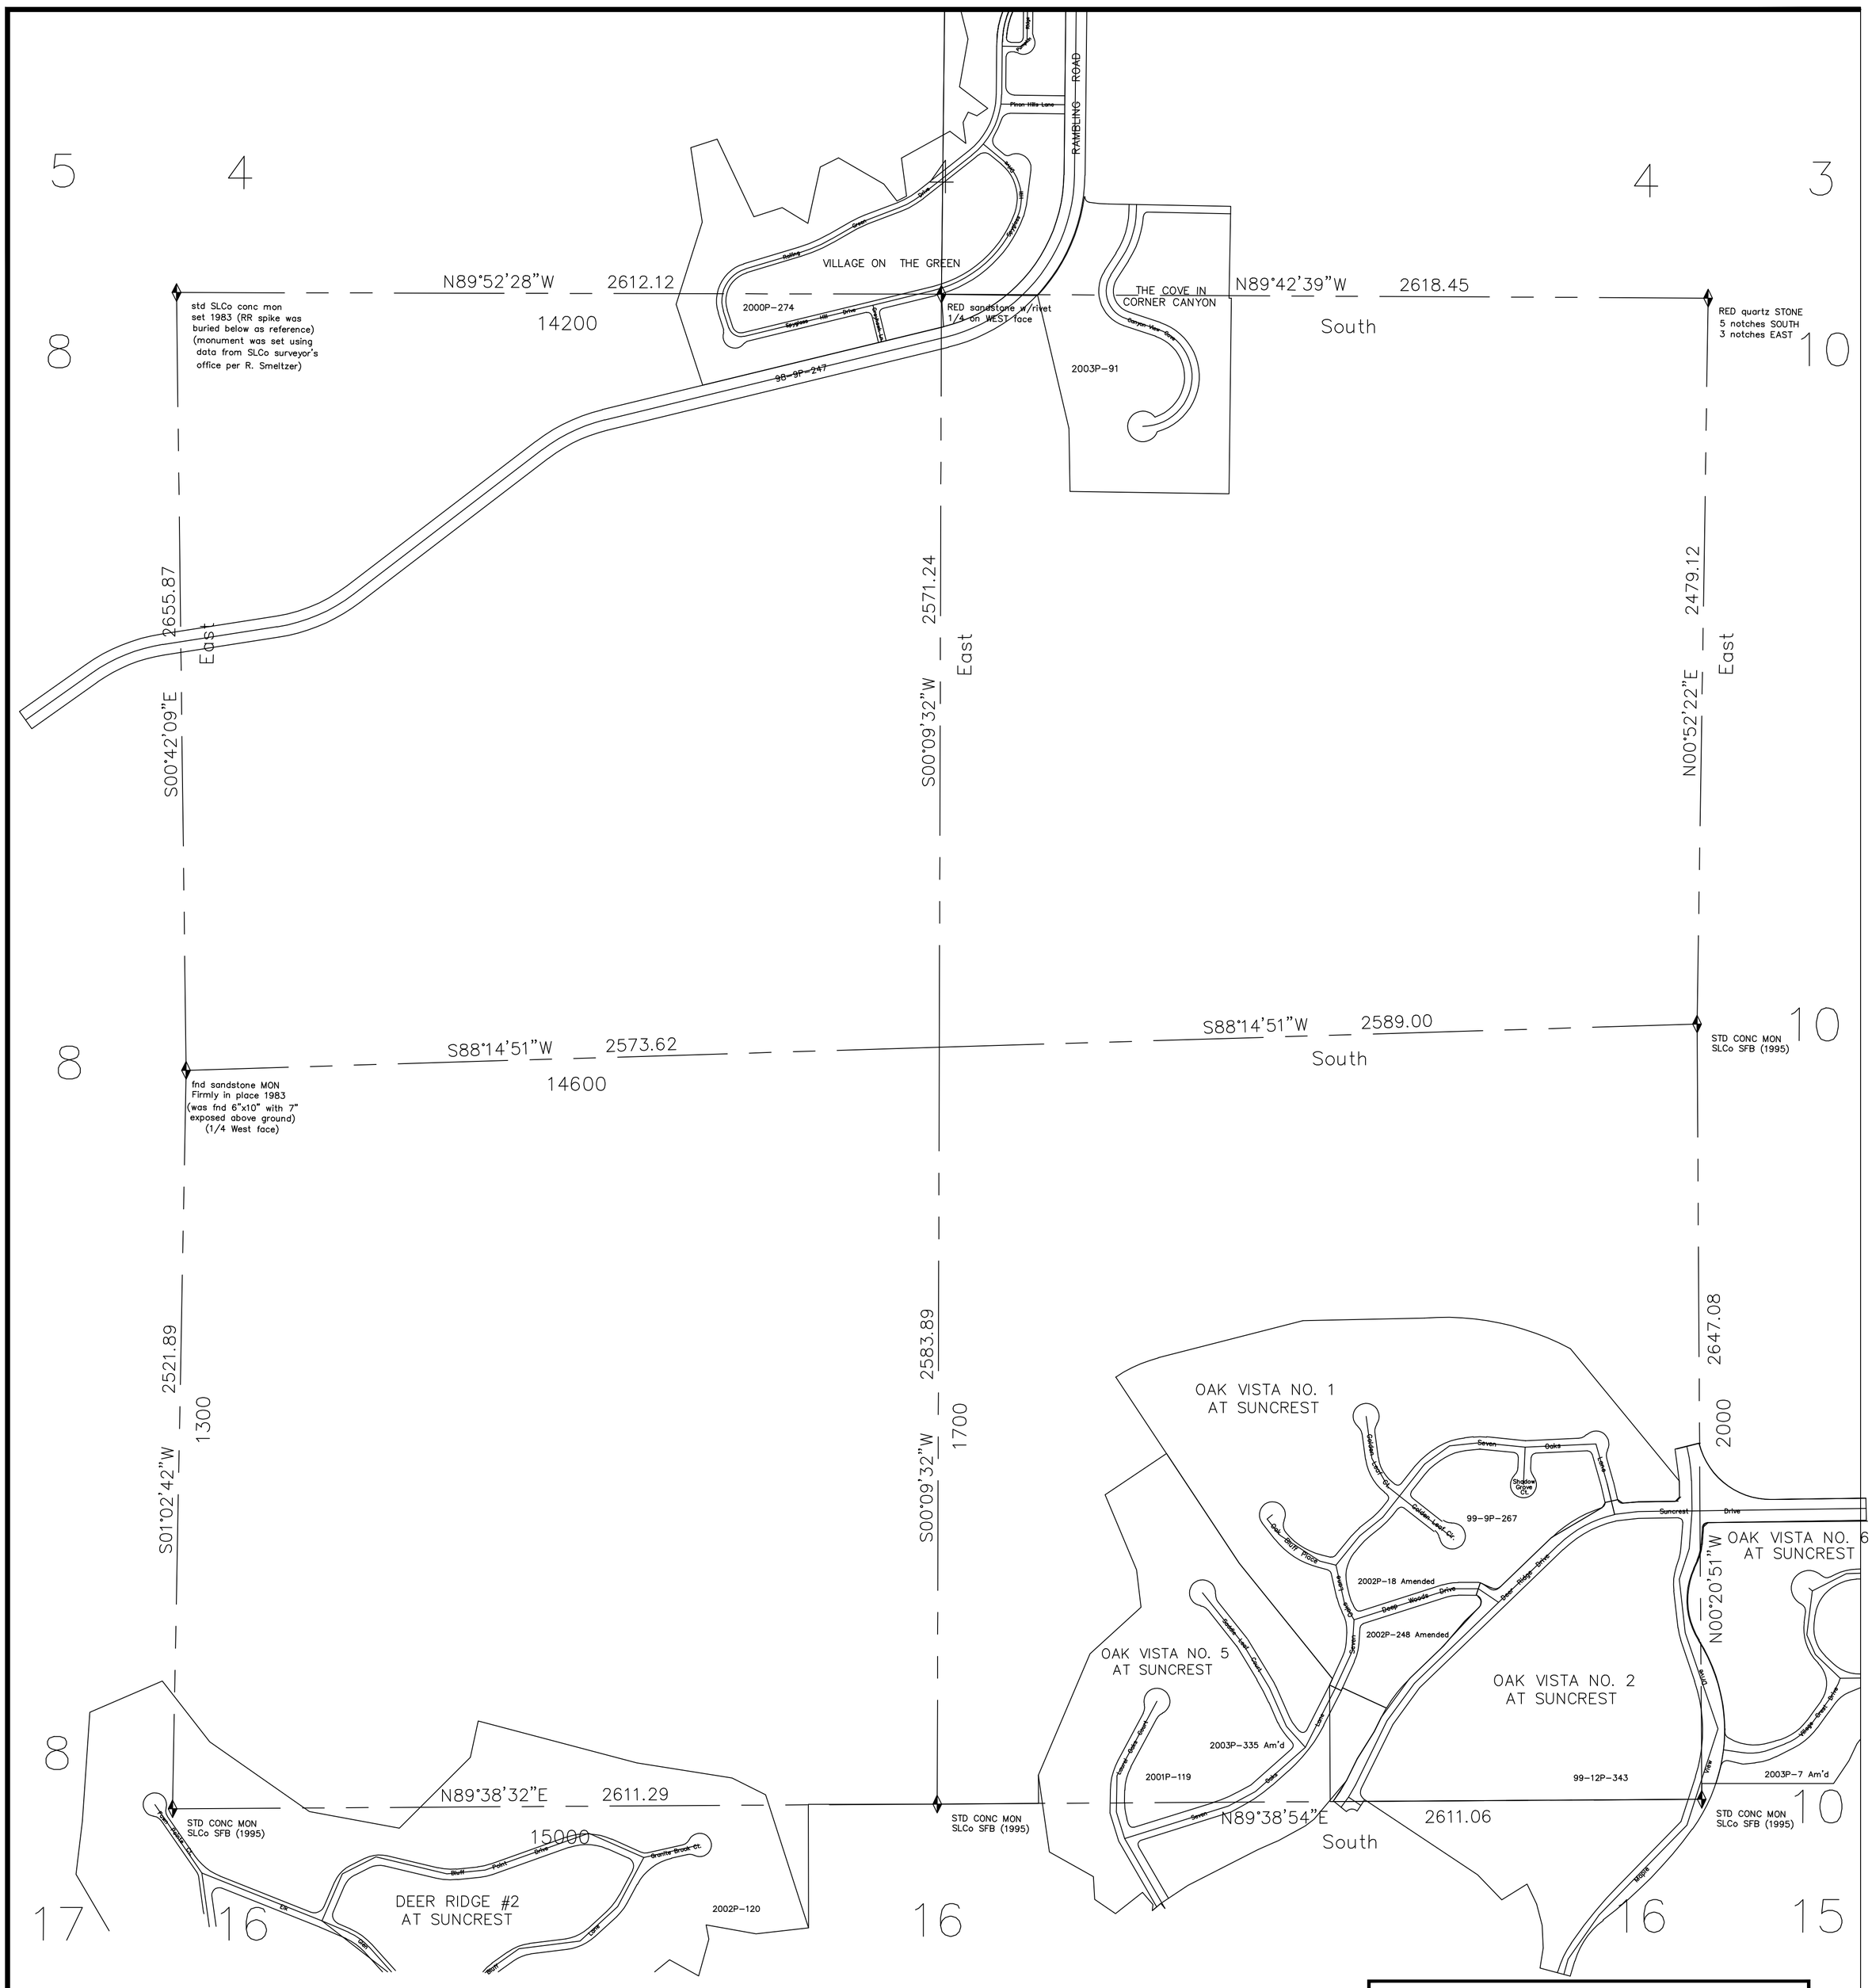

NOTICE

THE VALUES SHOWN HEREON REFERENCE THIS PLAT ONLY. ADJACENT AREA REFERENCE PLATS MAY SHOW DIFFERENT VALUES FOR IDENTICAL LINES.
A.R.P. VALUES HAVE BEEN GATHERED OVER A NUMBER OF YEARS, USING A VARIETY OF EQUIPMENT WITH VARING DEGREES OF ACCURACY. ALL INFORMATION SHOWN IS FOR REFERENCE ONLY AND SHOULD BE FIELD VERIFIED. COPIES OF FIELD TRAVERSES ARE AVAILABLE FOR MOST SECTIONS.
STATE PLANE COORDINATES ARE ALSO AVAILABLE FOR SOME SECTIONS.
PLEASE CHECK WITH STAFF.

- ♦ —Existing SECTION CORNER MONUMENT
- ◊ —SECTION CORNER MONUMENT not found or destroyed
- ■ —WITNESS, PI, or ROADSTONE MONUMENT
- ○ —PI POINT (nail, spike, etc.)
- ✸ —Tie Sheet Is Available
- ◿ —Designates S.L. County Surveyor's File No.
- ▱ —Designates S.L. County Recorder's File No.

REVISIONS			
NO.	DATE	DESCRIPTION OF REVISION	INITIAL
1	2-12-01	ARP Generated from GPS Coordinates	PSB
2	2-26-01	Oak Vista No. 1 At Suncrest	PSB
3	2-28-01	Oak Vista No. 2 At Suncrest	PSB
4	5-10-01	ARP Generated from GPS Coordinates	EGB
5	6-6-02	Oak Vista No. 1 At Suncrest Amended	PSB
6	11-12-02	Deer Ridge No. 2 At Suncrest	PSB
7	11-18-02	Oak Vista No. 1 At Suncrest 2nd Amendment	PSB
8	2-19-03	Oak Vista No. 6 At Suncrest Amended	PSB
9	6-2-03	The Cove in Corner Canyon Subdivision	PSB
10	12-17-03	Oak Vista No. 5 At Suncrest & Amendment	PSB
11	11-26-07	Changed Surveyor to Reid J. Demman	MSK

SEC. 9
T4S-R1E
AREA REFERENCE PLAT

PREPARED BY THE OFFICE OF
THE SALT LAKE COUNTY SURVEYOR

REID J. DEMMAN

SALT LAKE COUNTY SURVEYOR

SCALE 1" = 300'

09-T4S-R1E

SALT LAKE COUNTY
GEOGRAPHIC INFORMATION SYSTEM
©2000

09-T4S-R1E