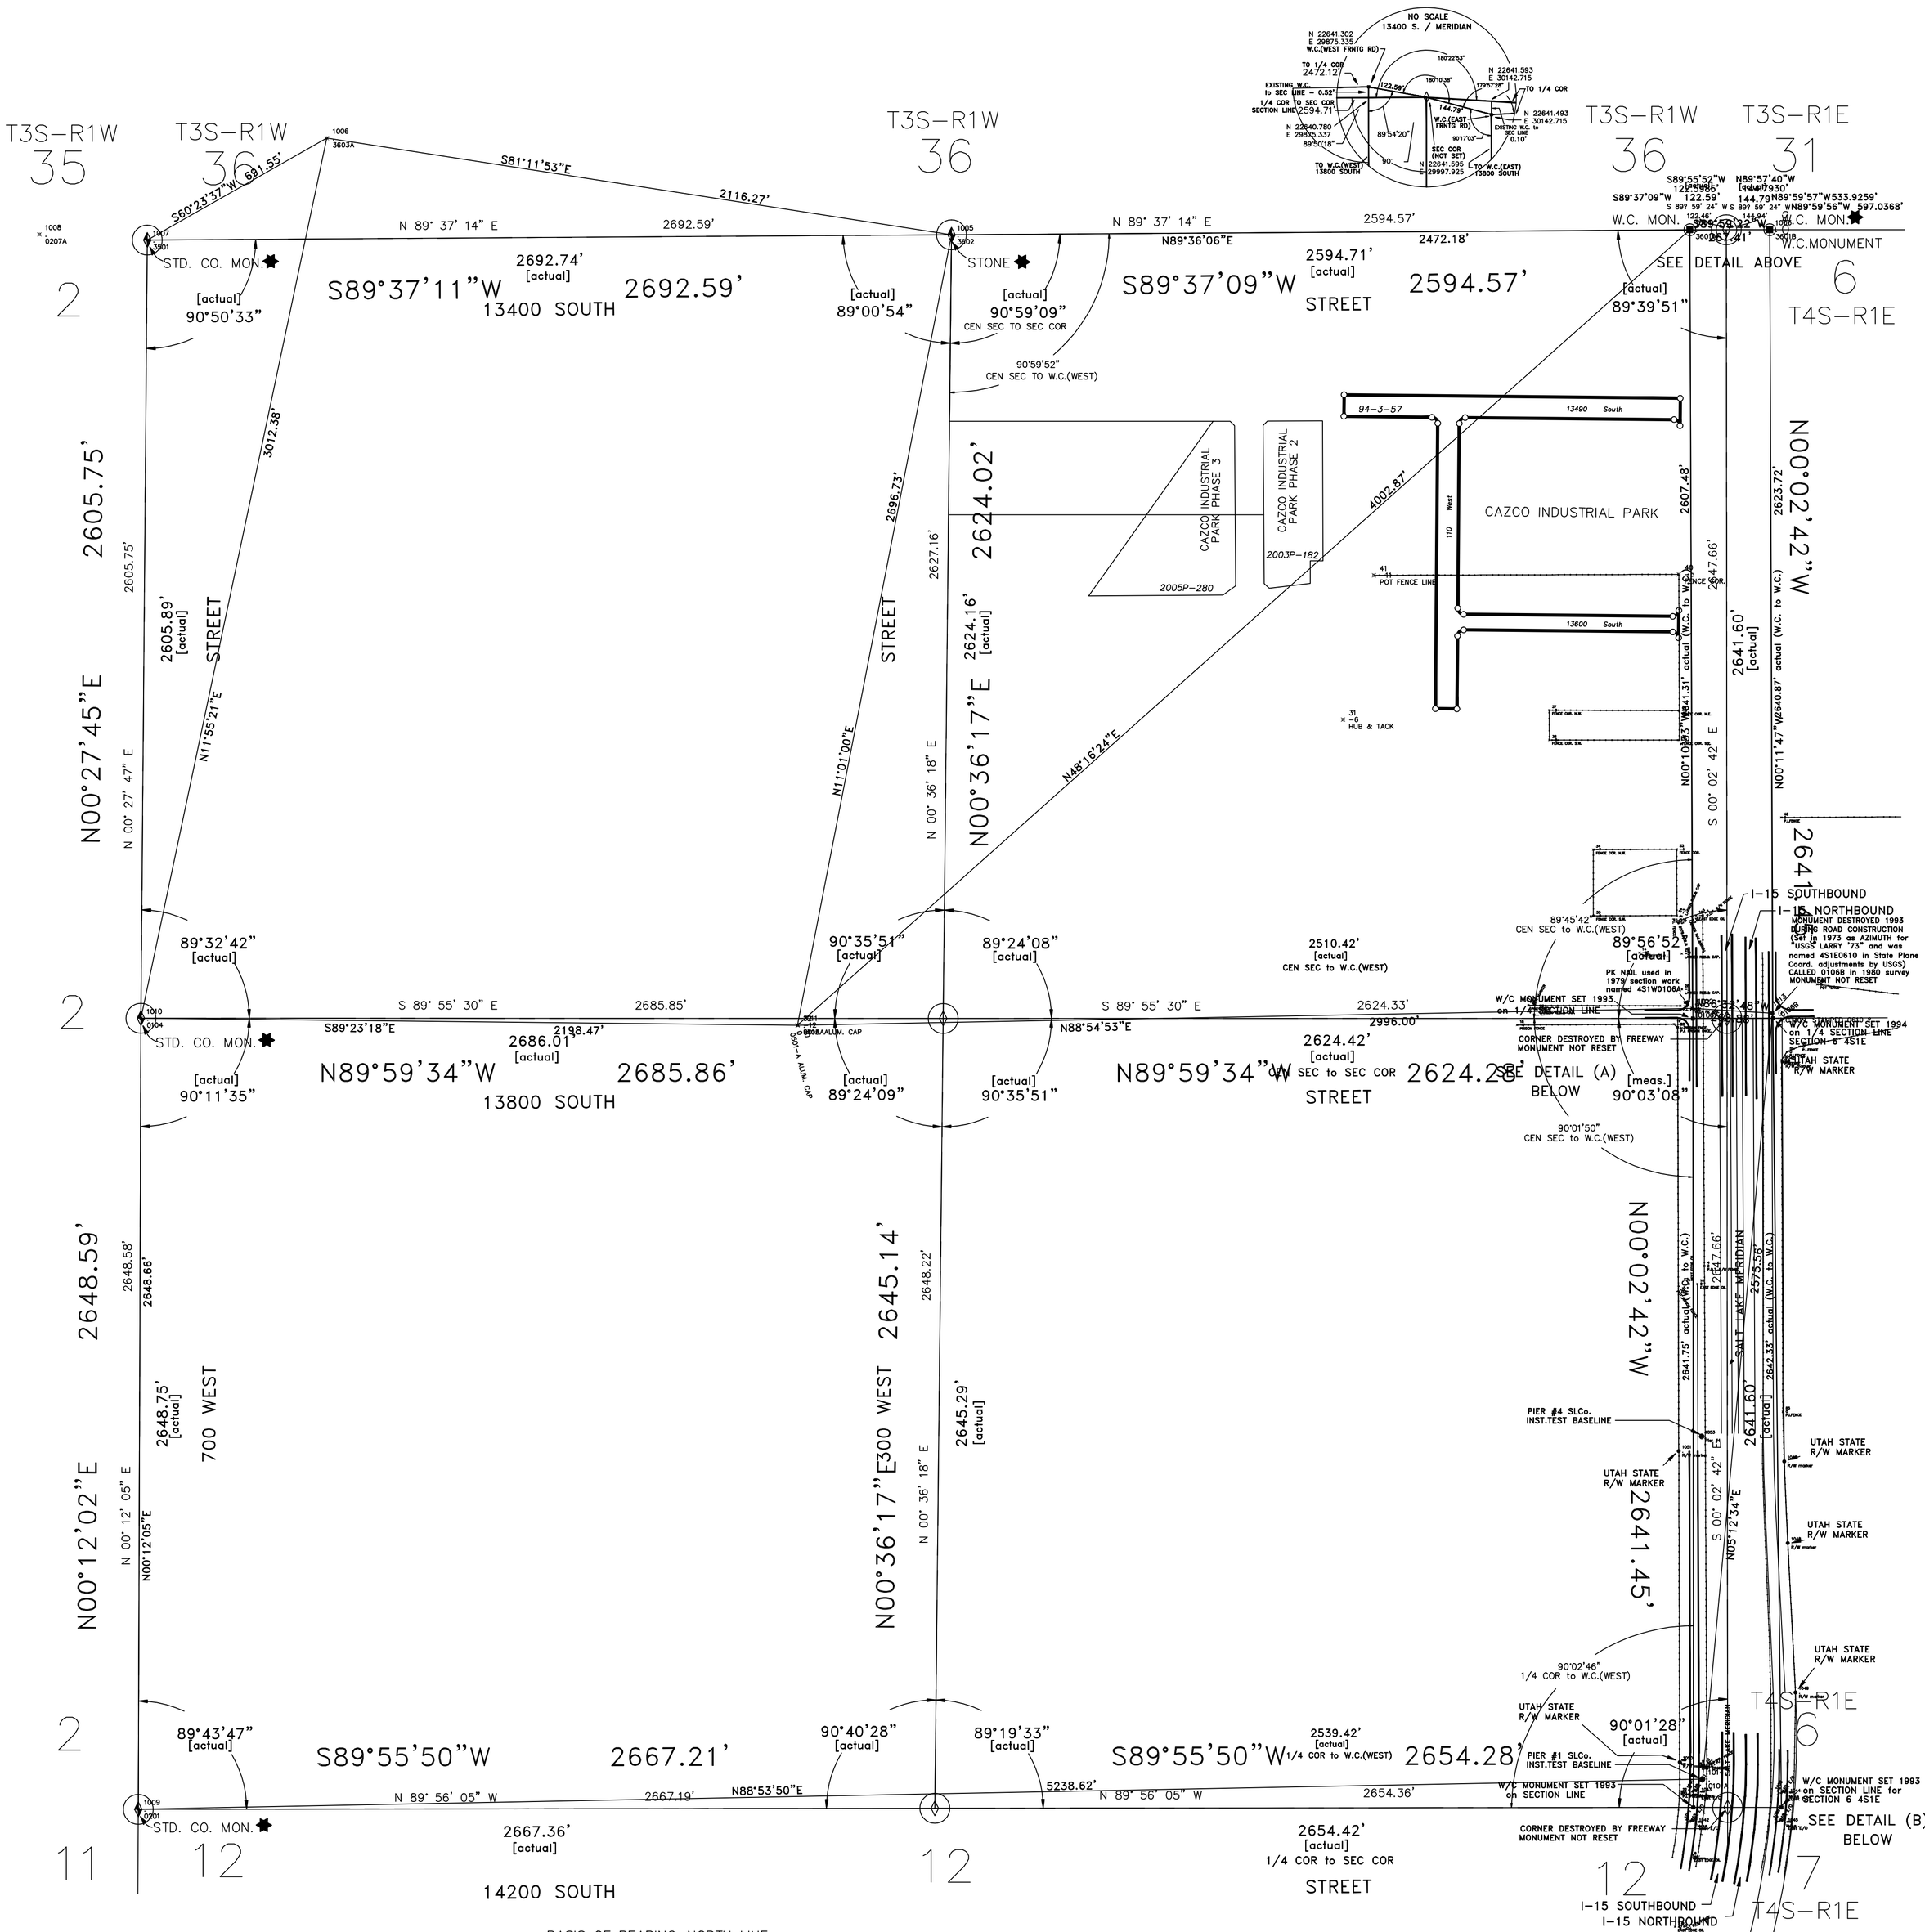

◆ –Existing SECTION CORNER MONUMENT

◇ –SECTION CORNER MONUMENT not found or destroyed

★ –Tie Sheet Is Available

◿ –Designates S.L. County Surveyor's File No.

▱ –Designates S.L. County Recorder's File No.

1 1/26/94 Added actual ang. & dist. & W.C. mons

BASIS OF BEARING–NORTH LINE

NOTE: ALL BEARINGS AND ASSOCIATED DISTANCES ARE AS SHOWN ON ORIGINAL A.R.P.'s....AND DO NOT REFLECT ACTUAL CORNER POSITIONS. (USE "ACTUAL" ANGLES AND DISTANCES TO CLOSE SECTION AS MONUMENTED BOTH HISTORICALLY AND NOW)
ALL COORDINATES SHOWN REFLECT RELATIVE "REAL" POINT POSITIONS AND APPLY ONLY TO THIS PLAT. (Coord's shown are NOT State Plane Coord's)

REVISIONS			
NO.	DATE	DESCRIPTION OF REVISION	INITIAL
1	1–26–94	Added actual ang.'s –– dist.'s & W.C. mons	
		based on Adjusted State Plane closures	
		and Federal & Salt Lake County surveys	
		& records dating from 1856 thru 1993.	EGB
2	3–23–94	Cazco Industrial Park Road Dedication	LJP
3	6–28–96	Changed S.L. Co. Surveyor – Vaughn E. Butler	PJL
4	8–7–03	Cazco Industrial Park Phase 2	PSB
5	12–27–05	Cazco Industrial Park Phase 3	PSB
6	8–11–08	Changed S.L. Co. Surveyor – Reid J. Demman	MSK

SEC. 01

T4S–R1W

AREA REFERENCE PLAT

PREPARED BY THE OFFICE OF
THE SALT LAKE COUNTY SURVEYOR

COMPILED BY

REID J. DEMMAN

SALT LAKE COUNTY SURVEYOR

SCALE 1" = 300'

SALT LAKE COUNTY
GEOGRAPHIC INFORMATION SYSTEM
©1992

Date Converted – 09/03/92
Date Reviewed – 02/18/2003

01–T4S–RIW

01–T4S–R1W