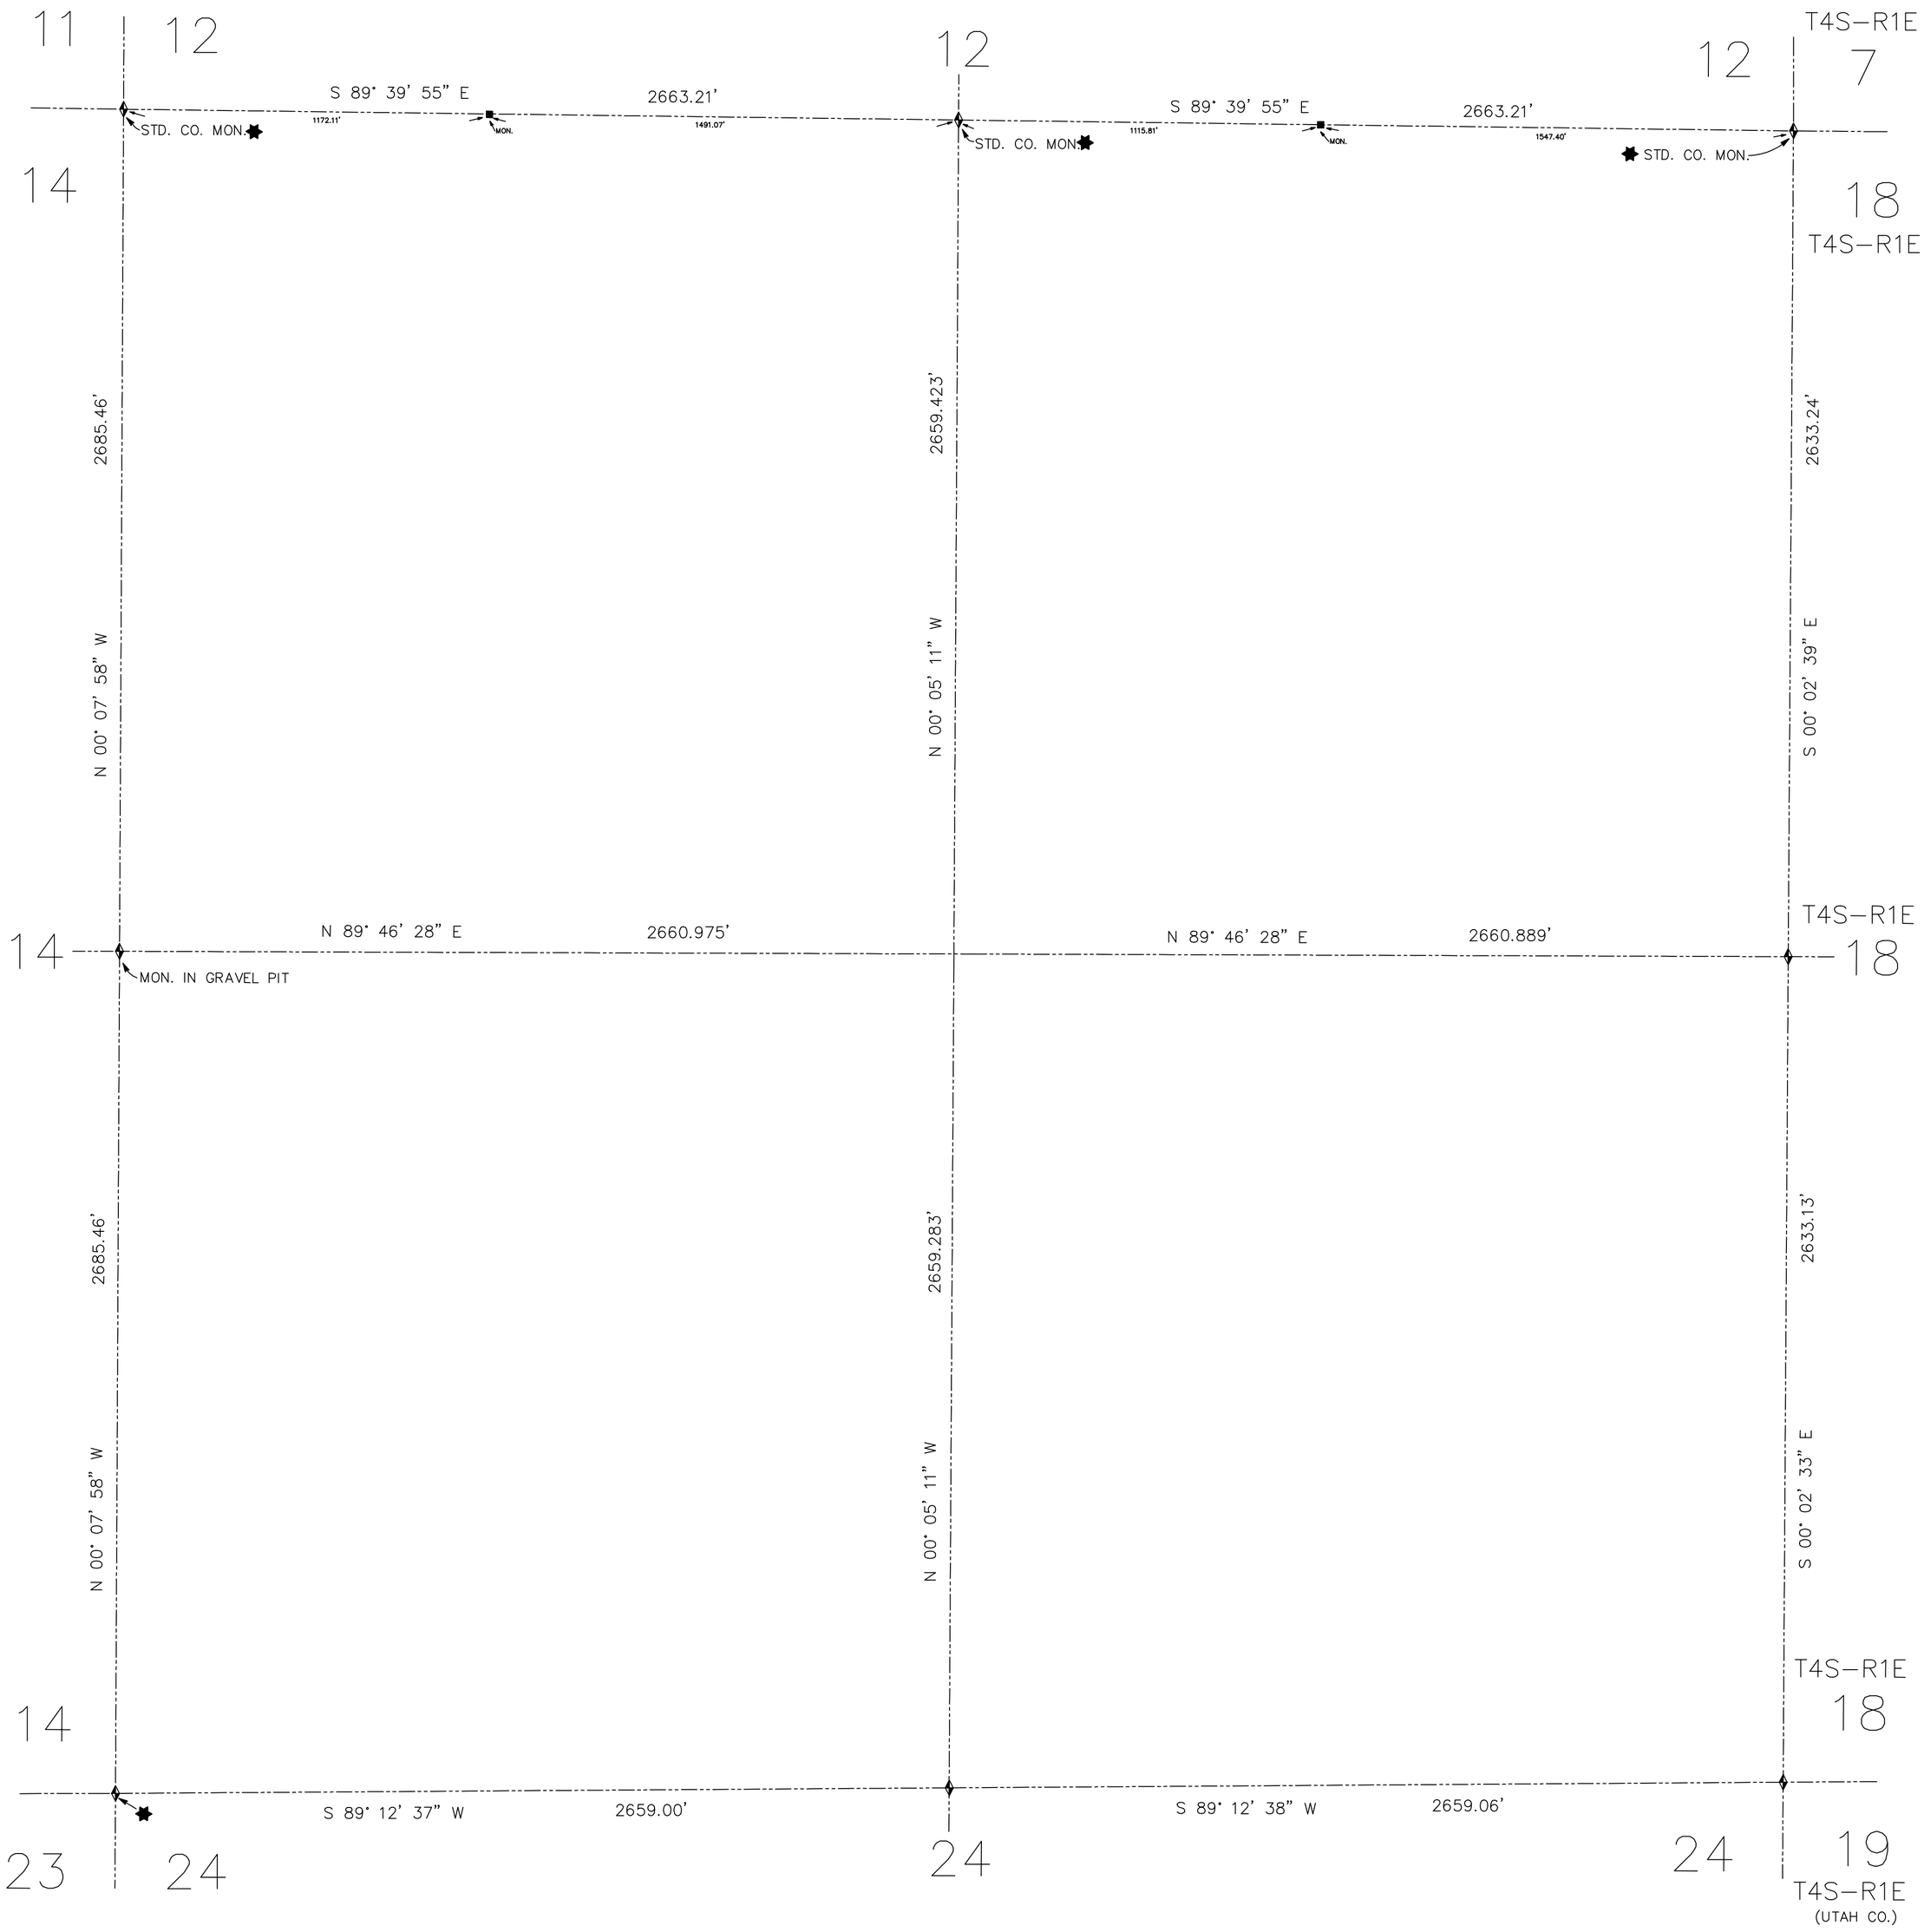

SEC. 13

T4S–R1W

✸ –Tie Sheet Is Available

◿ –Designates S.L. County Surveyor's File No.

▱ –Designates S.L. County Recorder's File No.

REVISIONS			
NO.	DATE	DESCRIPTION OF REVISION	INITIAL
1	3–22–95	Rubber Sheeted	SW
2	2–24–98	Standardize Layer Colors	PSB
3	2–24–98	Change S.L. Co. Surveyor–Vaughn E. Butler	PSB
4	11–26–07	Change S.L. Co. Surveyor–Reid J. Demman	MSK

Date Converted – 09/03/92

AREA REFERENCE PLAT

PREPARED BY THE OFFICE OF
THE SALT LAKE COUNTY SURVEYOR

SCALE 1" = 300'

REID J. DEMMAN

SALT LAKE COUNTY SURVEYOR

SALT LAKE COUNTY
GEOGRAPHIC INFORMATION SYSTEM
©1992

13–T4S–R1W

13–T4S–R1W