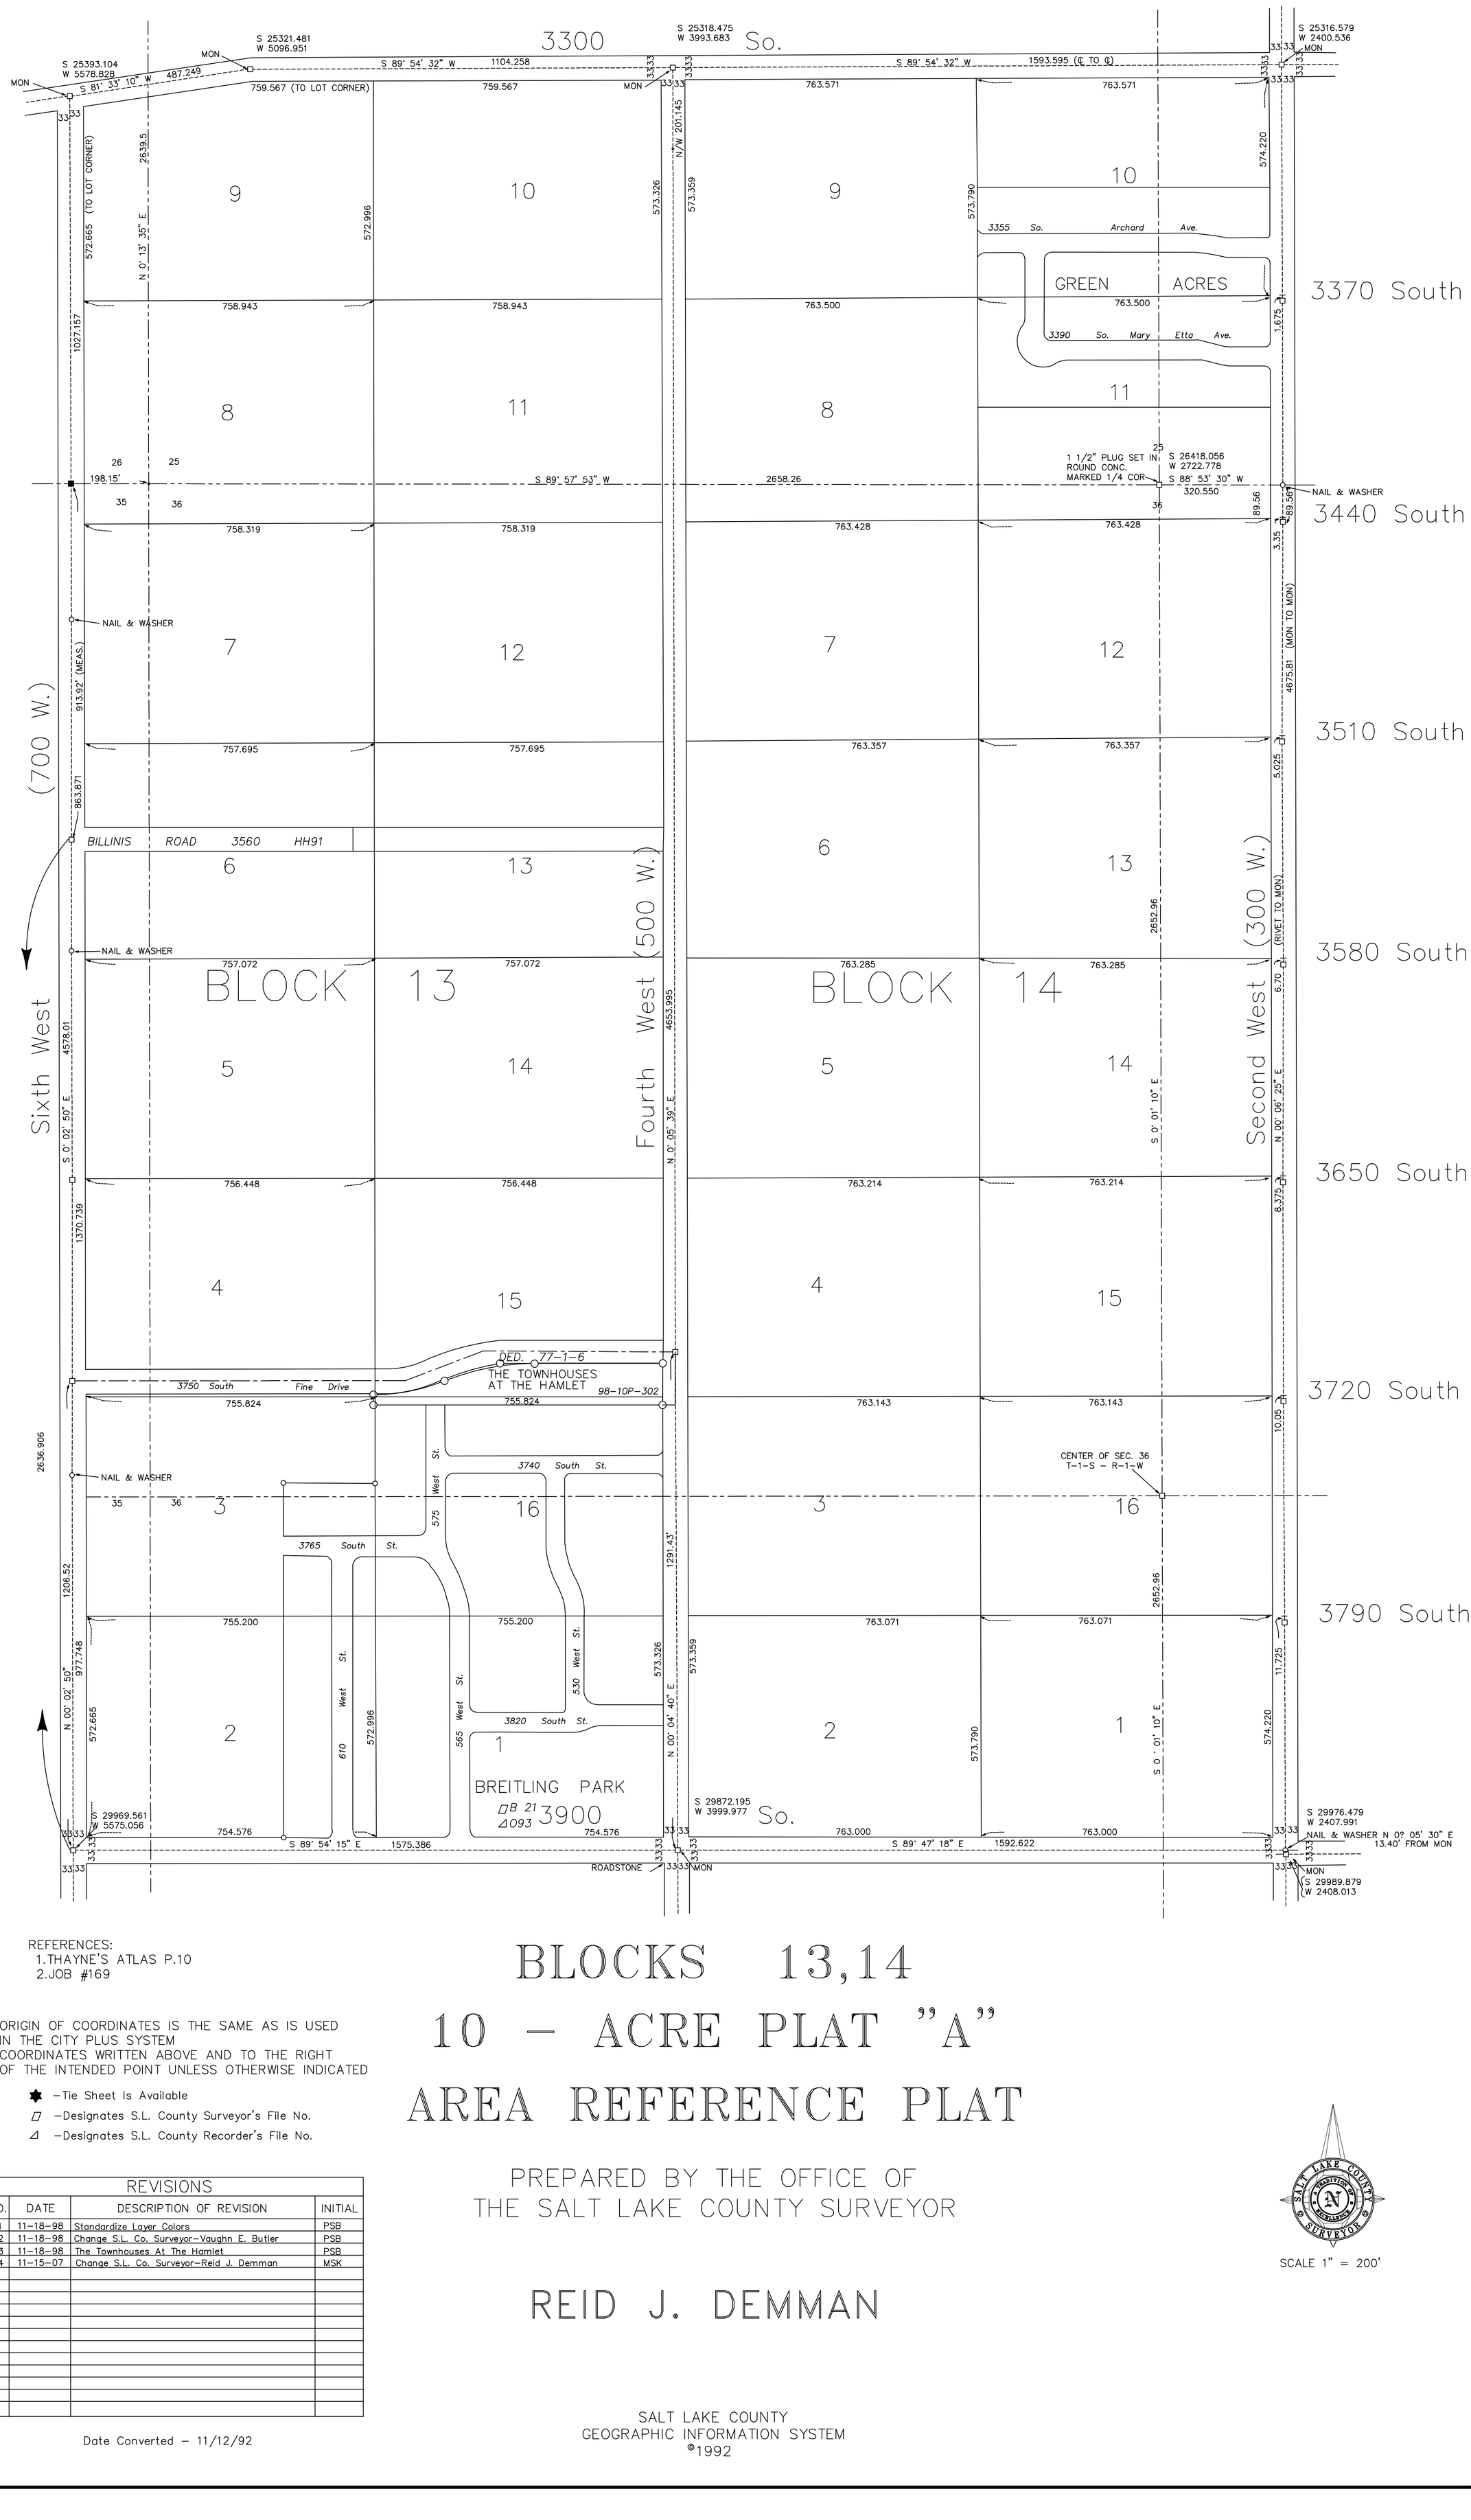

REFERENCES:
1. THAYNE'S ATLAS P.10
2. JOB #169

ORIGIN OF COORDINATES IS THE SAME AS IS USED IN THE CITY PLUS SYSTEM
COORDINATES WRITTEN ABOVE AND TO THE RIGHT OF THE INTENDED POINT UNLESS OTHERWISE INDICATED

- ✸ – Tie Sheet Is Available
- ▱ – Designates S.L. County Surveyor's File No.
- ◿ – Designates S.L. County Recorder's File No.

REVISIONS			
NO.	DATE	DESCRIPTION OF REVISION	INITIAL
1	11-18-98	Standardize Layer Colors	PSB
2	11-18-98	Change S.L. Co. Surveyor-Vaughn E. Butler	PSB
3	11-18-98	The Townhouses At The Hamlet	PSB
4	11-15-07	Change S.L. Co. Surveyor-Reid J. Demman	MSK

Date Converted – 11/12/92

BLOCKS 13,14
10 – ACRE PLAT "A"
AREA REFERENCE PLAT

PREPARED BY THE OFFICE OF
THE SALT LAKE COUNTY SURVEYOR

REID J. DEMMAN

SALT LAKE COUNTY
GEOGRAPHIC INFORMATION SYSTEM
©1992

SCALE 1" = 200'